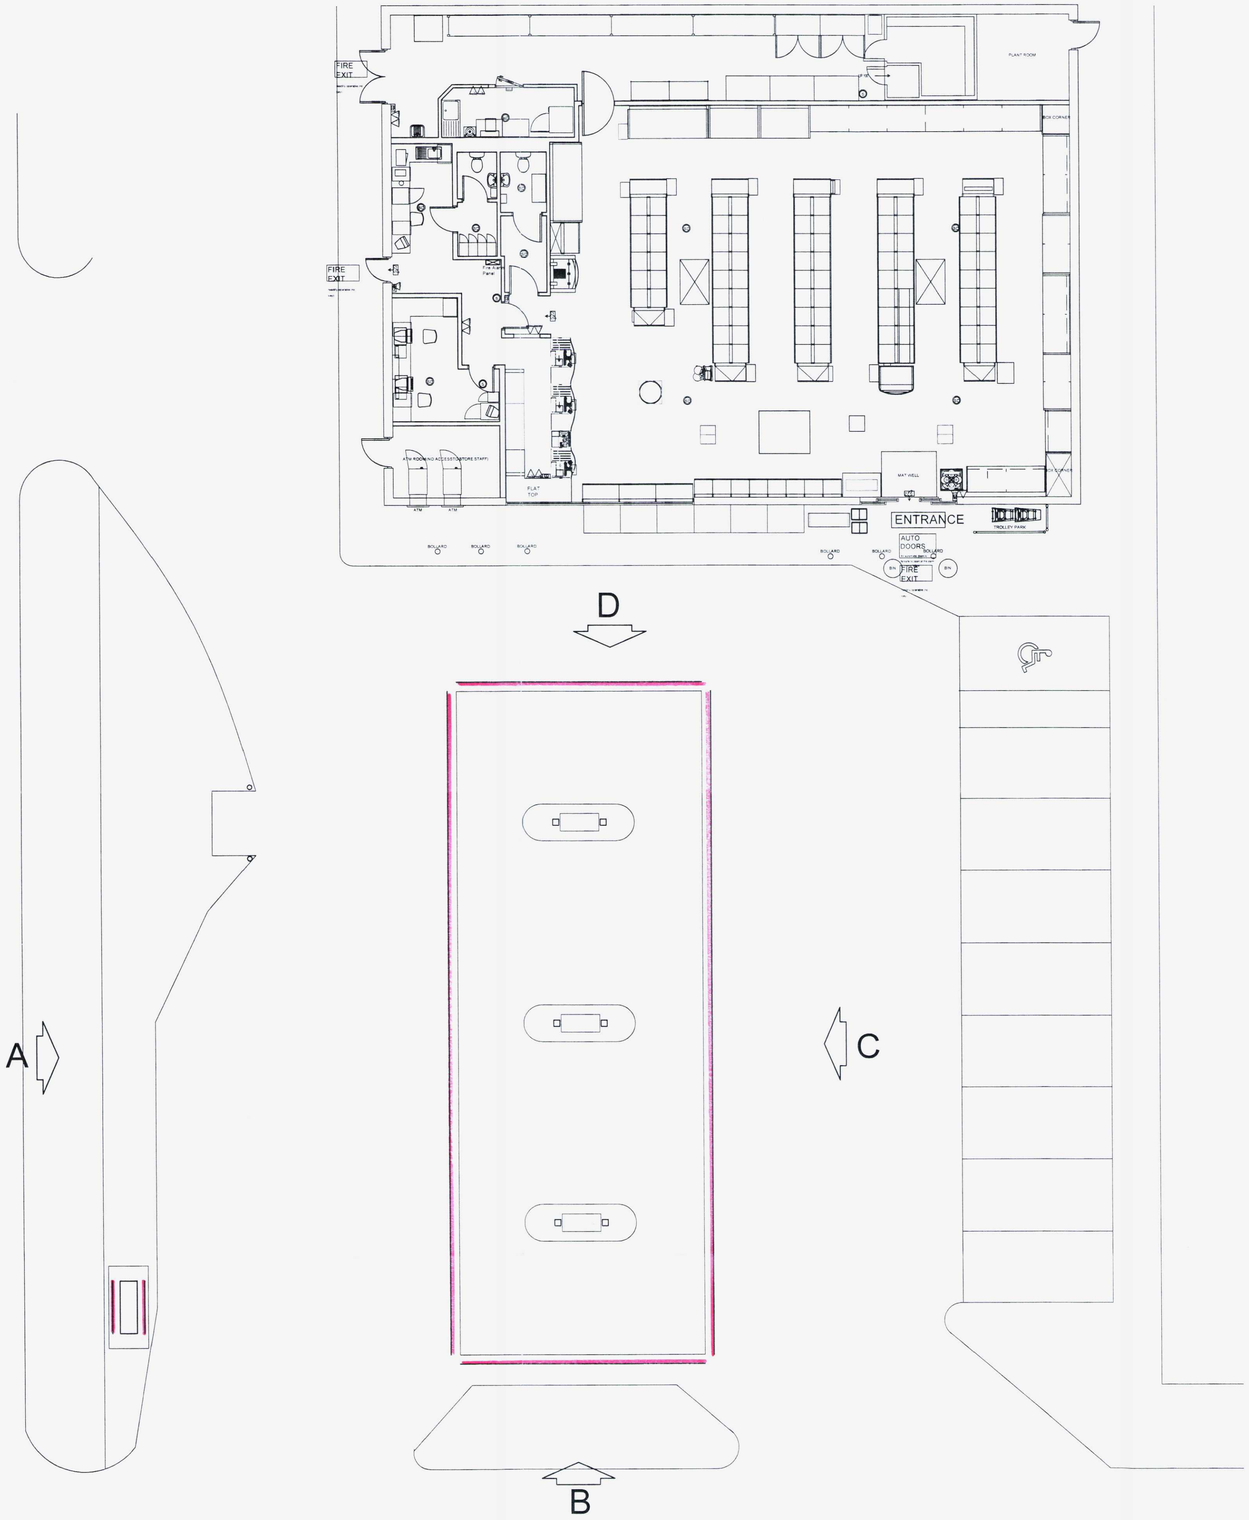



FLOOR PLAN (to remain the same)


REVISION

A. SECTION PROJECTING LETTERS AND TOTEM DETAILS ADDED 26.04.11

T.P. OFFICE COPY


BOROUGH OF WORTHING
DEPOSITED 26/4/11
TP. REF. No.
WB/ 11 /0214/ADV

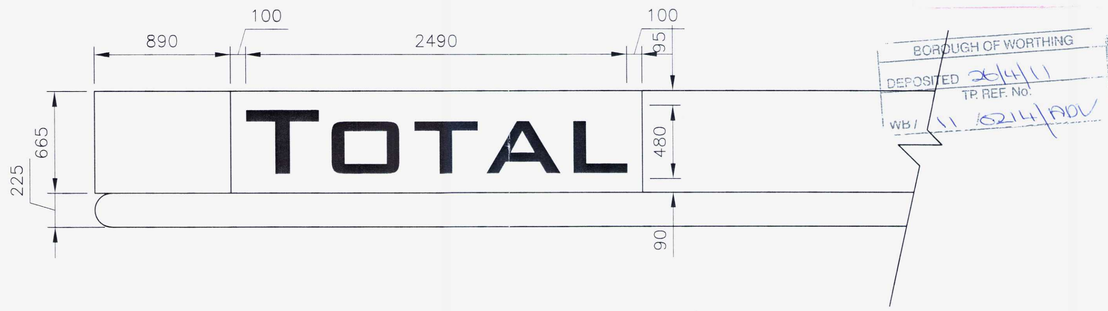

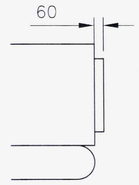

'TOTAL' INTERNALLY
ILLUMINATED – STATIC
Colours – Total warm red C
letters 60mm projection
max letter height 480mm

SECTION OF PROJECTIING FASCIA AND LETTERS
1:20

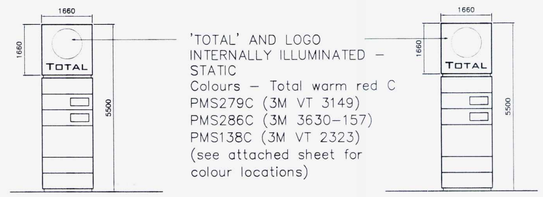

DETAILS OF TOTEM SIGN
1:100

SCALE 1:20
0m 1 2

SCALE 1:100
0m 2 4 6 8 10

© THE CONTENTS OF THIS DRAWING REMAIN THE SOLE PROPERTY OF WELLSFIELD ASSOCIATES AND MUST NOT BE COPIED OR REPRODUCED WITHOUT PRIOR PERMISSION.

FULL SURVEY NOT CARRIED OUT, DRAWING PRODUCED USING INFORMATION SUPPLIED BY THE CLIENT

Wellsfield Associates
80 High Street,
Hadleigh,
Essex,
SS7 2PB
Tel: 01702 551123
Fax: 01702 558530
mail@wellsfieldassociates.co.uk

project

PETROL DURRINGTON
THE BOULEVARD
NELSON ROAD
DURRINGTON
WORTHING BN13 1JY

RETAIN AS EXISTING DETAILS

date MAR 11
drawn CJJ
scale 1:100@A1
drg no. 1806.01A