

T.P. OFFICE COPY
BOROUGH OF WORTHING
DEPOSITED 30/3/11
TP REF NO
WB / 11/0260/cond

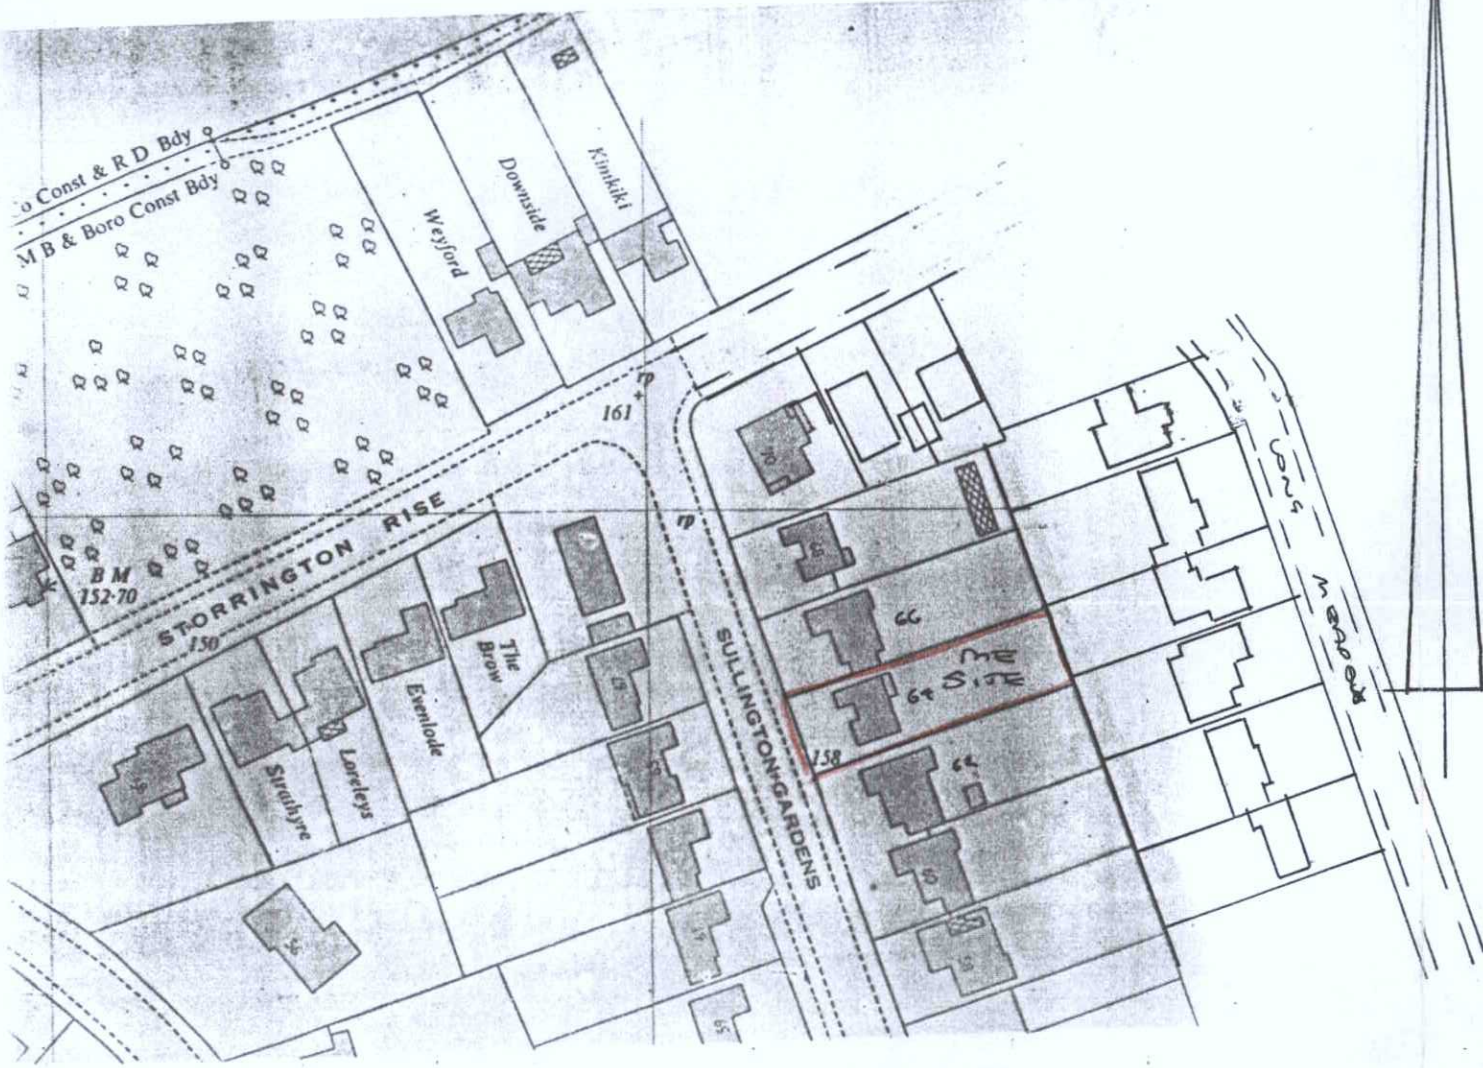

Site plan 1:1250

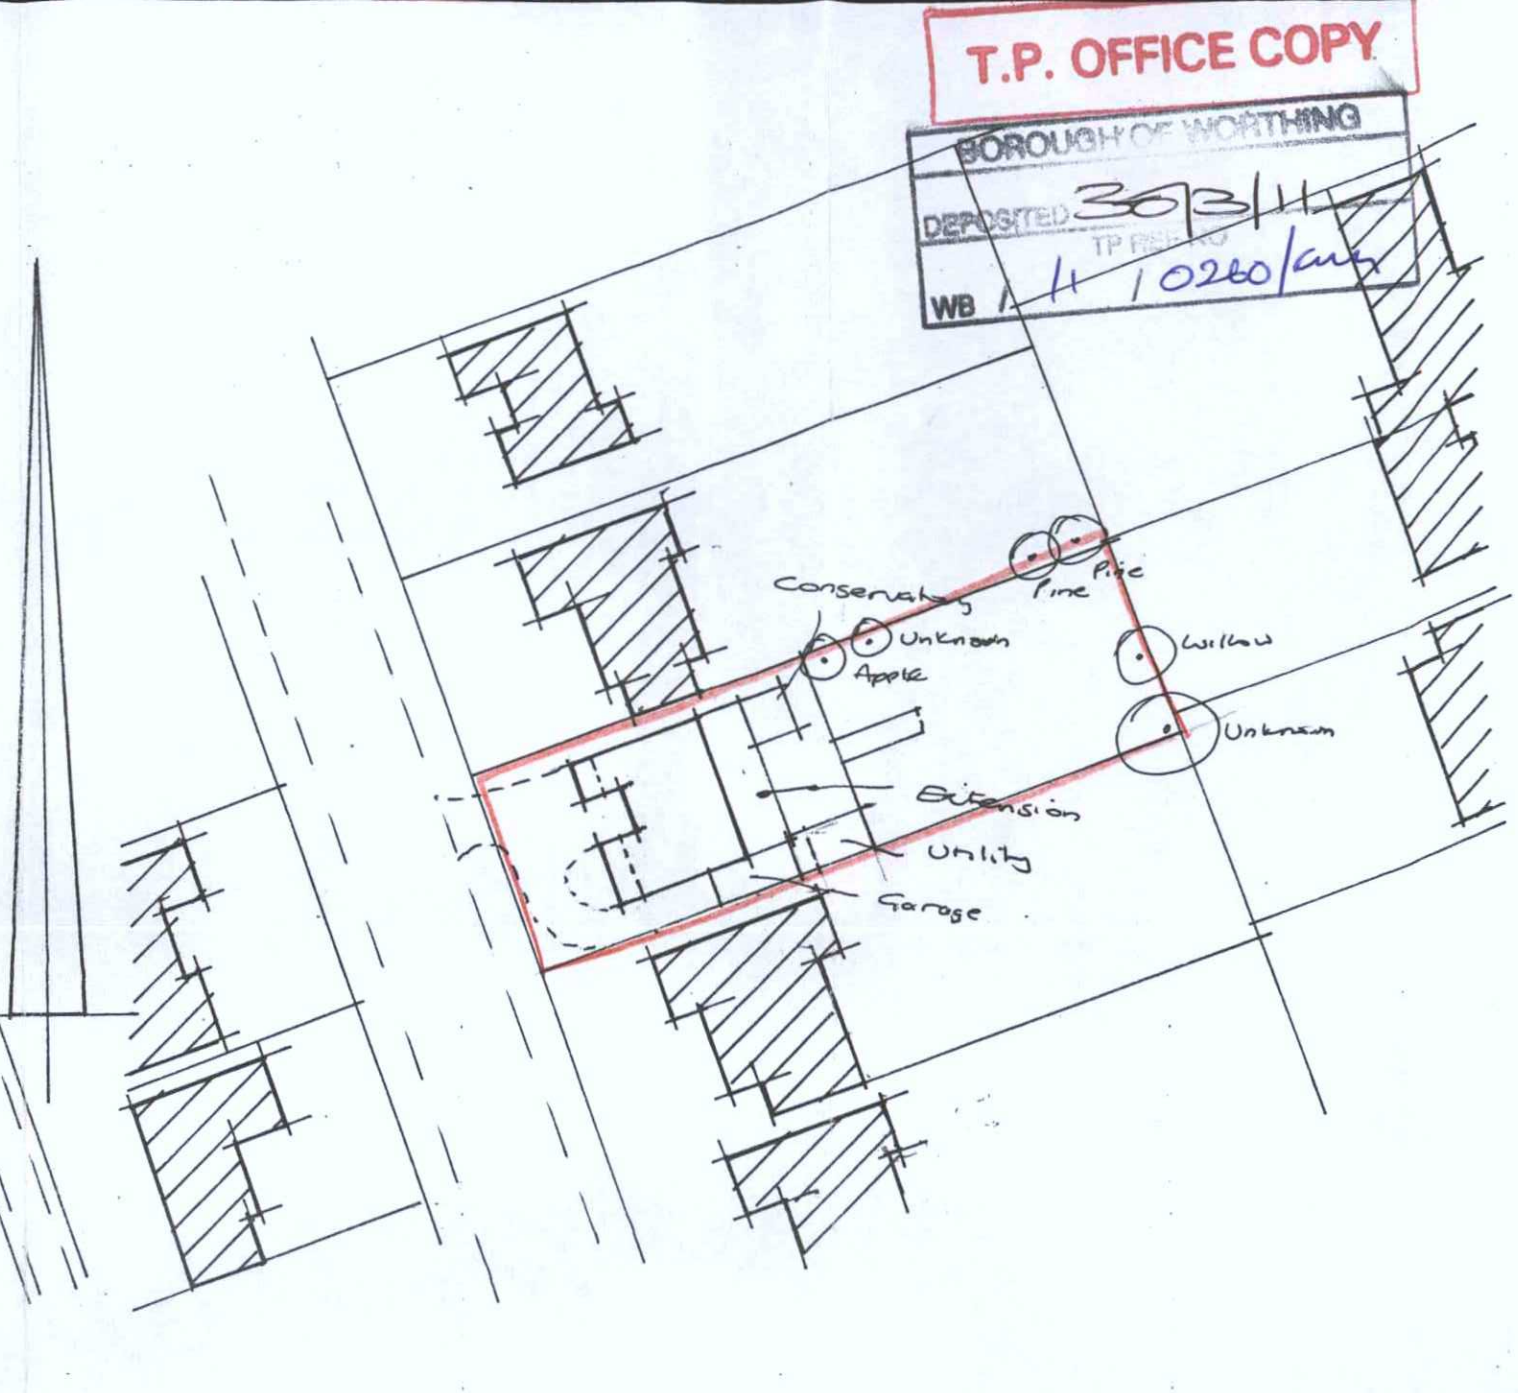

Block plan 1:500

All electrical works to meet requirements of Part P (Electrical Safety) Installation to be designed installed, inspected and tested by person competent to do so. Council to be satisfied that Part P has been complied with, by issuing of appropriate BS7671 electrical installation certificate for works by person competent to issue same

AJ SALTER & SON
Architectural Technicians and Surveyors
50 WINDSOR ROAD, WORTHING,
WEST SUSSEX, BN11 2LY
Tel/Fax: (01903 209496)
E-mail: ajsalterandson@hotmail.com

C			
B			
A	SIZE OF GARAGE AMENDED		MAR 11
Client	M. TODD ESQ		
Address	64 Sullington Gardens : Worthing		
Drawing	LOCATION PLANS		No. 5109 : 2A
Scale	1:500 1:1250	Drawn	Date JAN '10