EXISTING WALL

FLAT 2

FAN LIGHT.

Proposed new external door

Tiles

Screed over insulation

Insulation between the rafters

Rafters

Void / ventilated

Existing concrete surface

930

290

160

930

105

56

PROPOSED DOOR DETAIL (PLAN)
SCALE 1:1

PROPOSED EXTERNAL DOOR
SCALE 1:10

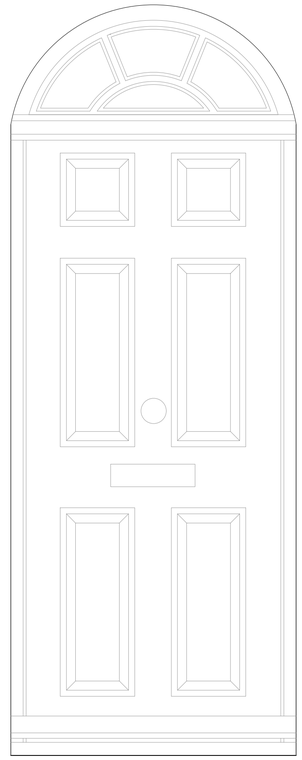

390
390
100
240
110
620
200
620
200
2450

105
40
44
16
14
7

PROPOSED DOOR DETAIL (SECTION)
SCALE 1:1

44
68

35
46
148

NOTES:

Plans drawn are indicative. Plans are not created with accurate surveying equipment and methods, it is therefore likely that discrepancies in dimension may be discovered. Do not scale from this drawing. Work figured dimensions only.
All goods, material and workmanship must conform to current building regulations, British standards and codes of practice.
Do not scale off this drawing except for planning purposes.
Drawing to be printed in A1.

0 0.1 0.2 0.3 0.4 0.5m
Scale 1:10

0 0.05 0.1 0.15 0.2 0.25m
Scale 1:5

0 100 200 300 400 500mm
Scale 1:1

PROJECT:	11 MONTAGUE PLACE - WORTHING - BN11 3BQ
CLIENT:	CONNAUGHT HOUSE (MARINE PARADE) LIMITED
DESIGN:	JONIDA MURATAJ
TITLE:	EXTERNAL DOOR DETAILS
21.01.2026	SCALE: 1:1 - 1:5 @ A1
	STATUS: FULL APPLICATION
	REV: A
	DRAWING NO: A-04