



Proposed Ground Floor Plan 1:50

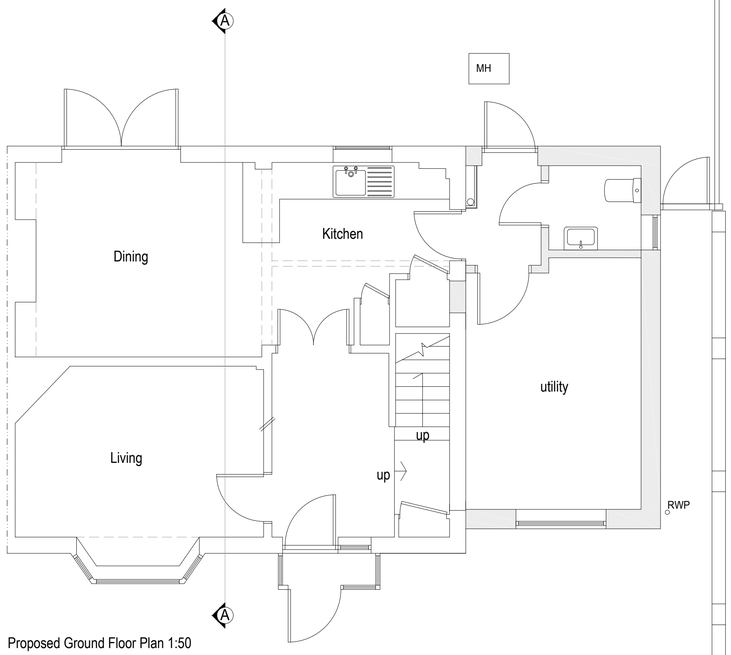

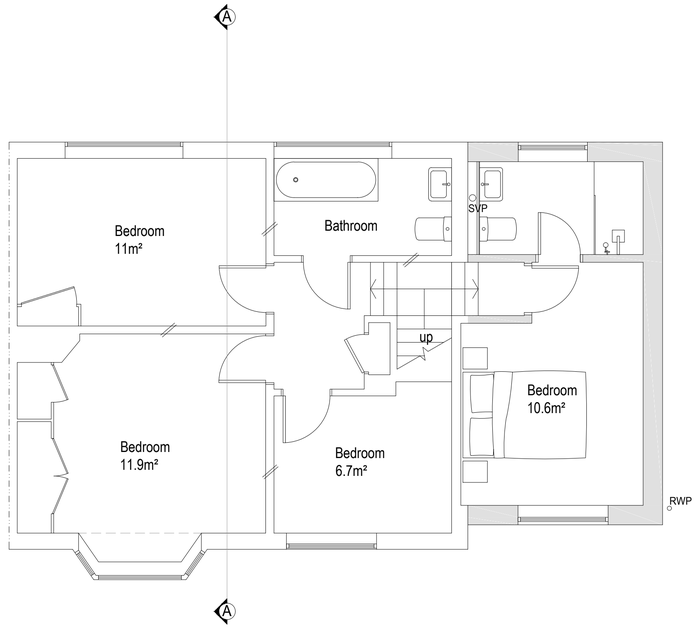


Proposed First Floor Plan 1:50




Block plan 1:500

1:500 0 10 20 30 40 50m

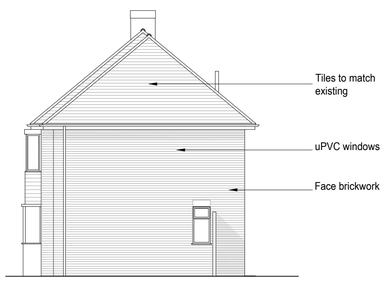

Proposed Side Elevation (North) 1:50

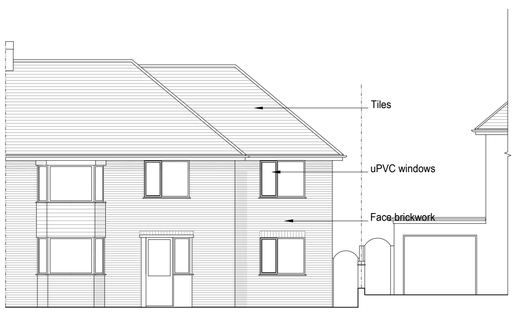

Proposed Front Elevation (east) 1:100



Proposed Rear Elevation (West) 1:100

1:100 0 1 2 3 4 5 6 7 8 9 10m

1:50 0 1 2 3 4 5 6 7 8 9 10m

amendments

bpm Architectural Services Ltd.

client: Graham Bates

project: 25 Halewick Lane
Sompting
BN15 0ND

project ref: 2799 Drawing No. 02

drawing title: Proposed Plans,
Elevations and Sections

drawn by: J Boys

date: Feb 23 scale: 1:50/100@ A1

www.bpmnet.co.uk
info@bpmnet.co.uk

Check all dimensions on site before all work is commenced

All goods materials workmanship to conform with current building regs BSS and COP's