

Proposed (east) elevation



Proposed (west) elevation



Proposed (south) elevation

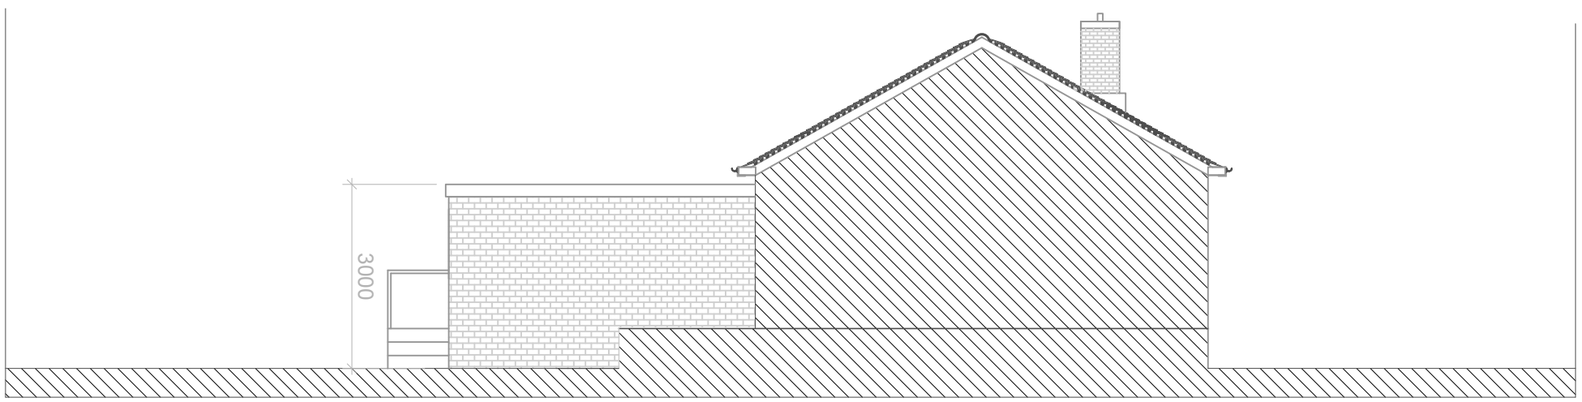

Proposed (north) elevation

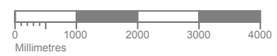

Rev	Date	Notes	Initials
-	-	-	-

PROJECT
32
UPPERKINGSTONLANE
SOUTHWICK

DRAWING TITLE
PROELEVATIONS

SPEC
SPEC

AREA
AREA

SCALE
1:100

DATE
16/06/20

DRAWN
AT

DWG NO.
32UPKING-PROELE

REV.
REV