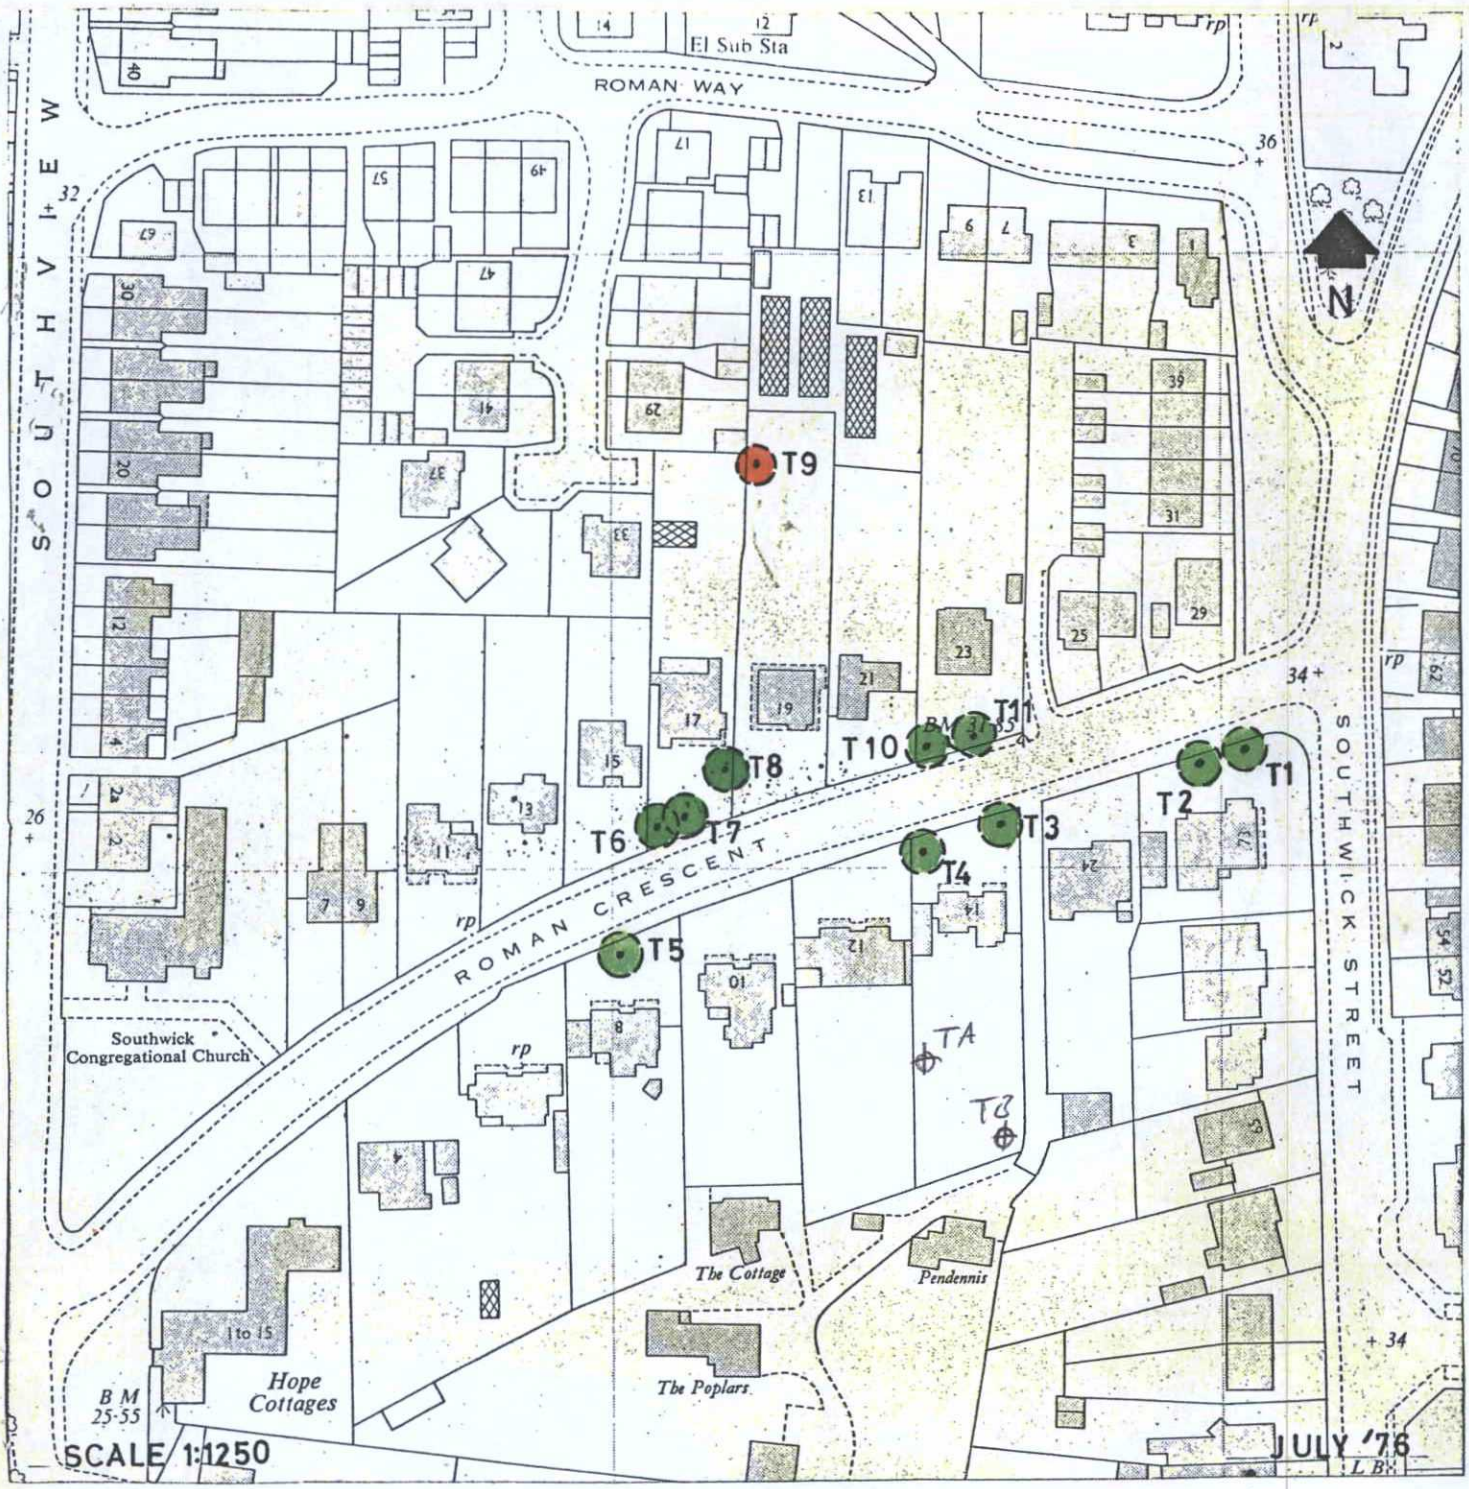


SITE ROMAN CRESCENT, SOUTHWICK.

TA = Cedrus atlantica
TB = Ash

TREE PRESERVATION ORDER NO. 3/76/(SW) PLAN NO. TP/3/76

ADUR DISTRICT COUNCIL

PLANNING DEPARTMENT

Planning Officer:
G. JAMES FISHER, Dip.Arch., A.R.I.B.A., Dip.TP., M.R.T.P.I.

Town Hall . High Street . Shoreham-by-Sea . Sussex BN4 5EJ
Telephone Shoreham-by-Sea 4242