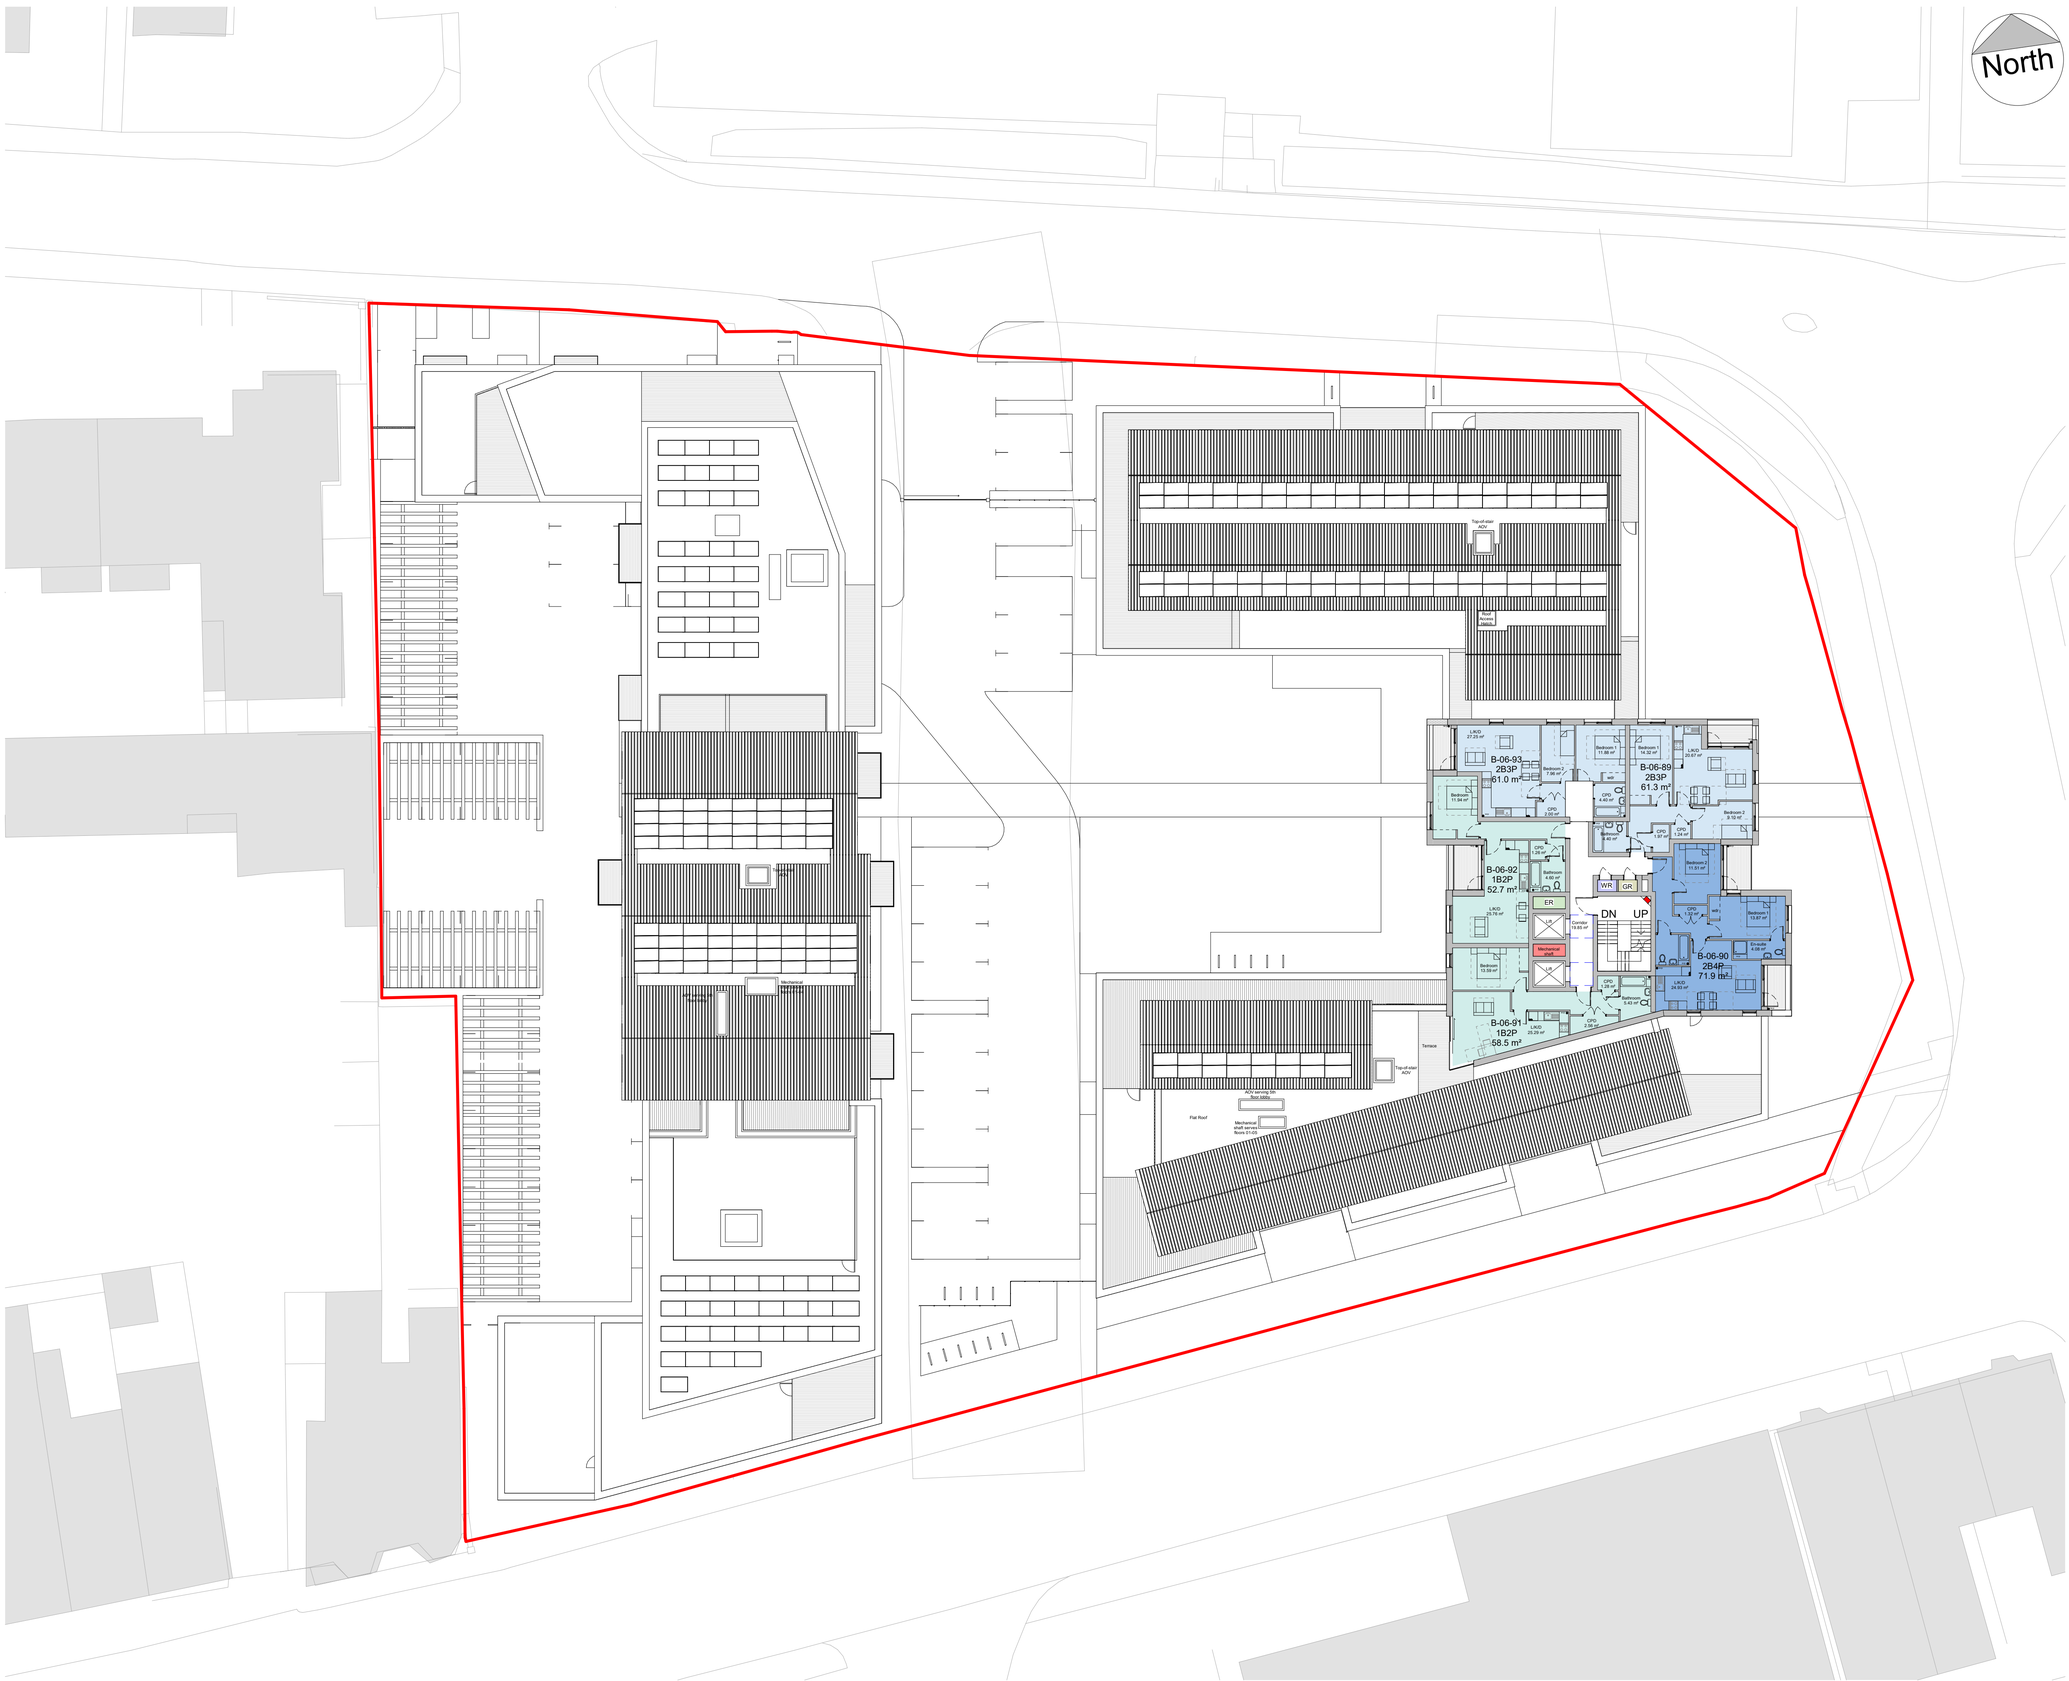


CDM 2015 Health & Safety Information

This information relates only to 'Signigicant Hazards' identified on this drawing and is to be read in conjunction with the Designer's Risk Assessment Register.

Accommodation Key

- 1B2P
- 2B3P
- 2B4P

Rev	Date	Revision Details	Dr	Ch
P4	17.04.23	Updated site layout	IM	NF
P3	24.01.22	Revised Block B Floor Layout	IM	NF
P2	25.06.21	Updated Areas	IM	NF
P1	19.03.21	Final Planning Submission	AX	NF

London: 76 Great Suffolk Street, London, SE1 0BL
T 020 7928 2773 E london@ecearchitecture.com
Sussex: Brooklyn Chambers, 11 Goring Road, Worthing, West Sussex, BN12 4AP
T 01903 248777 E sussex@ecearchitecture.com
Bristol: Westworks, Colston Tower, Colston Street, Bristol, BS1 4XE
T: 0117 214 1101 E bristol@ecewestworks.com

ECE Architecture
www.ecearchitecture.com

Hyde

Job Title
Former Adur Civic Centre

Drawing Tittle
Proposed Sixth Floor Plan

Scale
1:200 @ A1 / 1:400 @ A3

meters 4 8 12 16 20

Project	Drawing No	Rev
6806	PL 16	P4

Drawn	Checked	Date
IM	NF	18.11.19

Status

FOR APPROVAL

CAD Plot Date:17/04/23 17:00:22

© ECE Architecture Limited. No dimensions to be scaled from drawing except for the puposes of Planning Applications. The contractor should check all dimensions on site. It is the contractors responsibility to ensure compliance with Building Regulations.