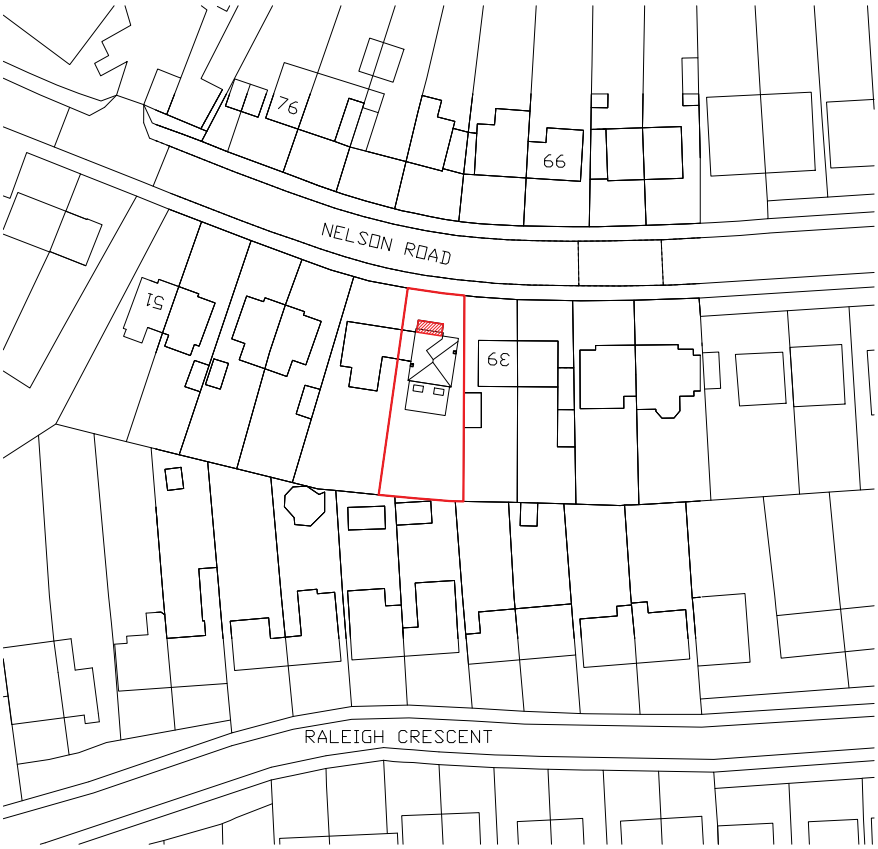

Location Plan
Scale: 1:1250

0 10 20 m

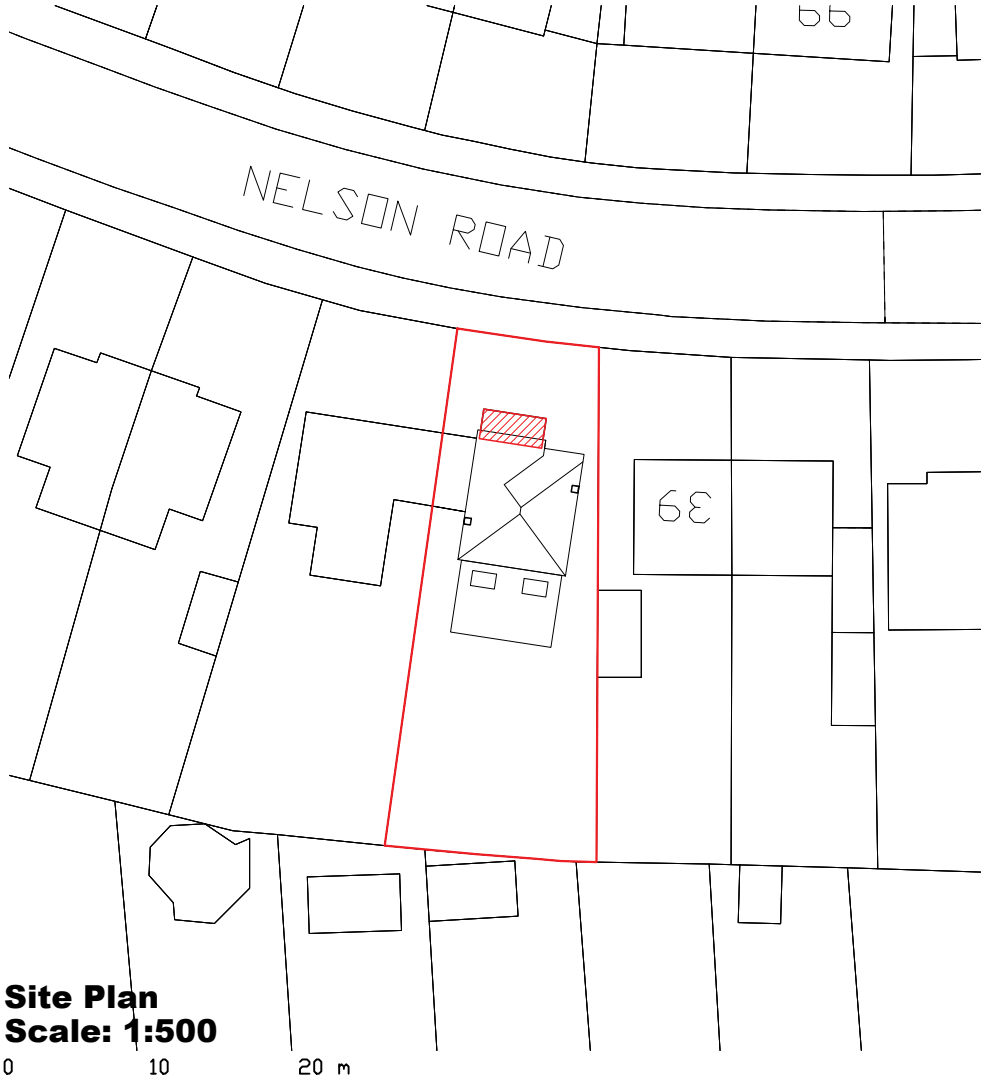

Site Plan
Scale: 1:500

0 10 20 m

© Crown Copyright and database rights 2023 OS 100047474

NOTE:

Refer to written dimensions only. Do not scale from drawings, except for the purposes of Planning assessment.

The Architect is to be immediately notified of any omissions or discrepancies.

APPLICATION SITE

PROPOSED DEVELOPMENT

Revision:	Date:	Details:	Initials:
A	14/04/2023	Expanded location plan	PY

SITE ADDRESS:
41 Nelson Road
Worthing
West Sussex
BN12 6EG

PROJECT:
Non-exempt front porch
-

SITE ADDRESS:
Location Plan & Site Plan

NORTH

DATE: 17/03/2023
SCALE: As stated @A4
DRAWN: PY
CHECKED:-
SHEET OF

23/135	OS1	A
PROJECT NUMBER:	DRAWING NUMBER:	REVISION: