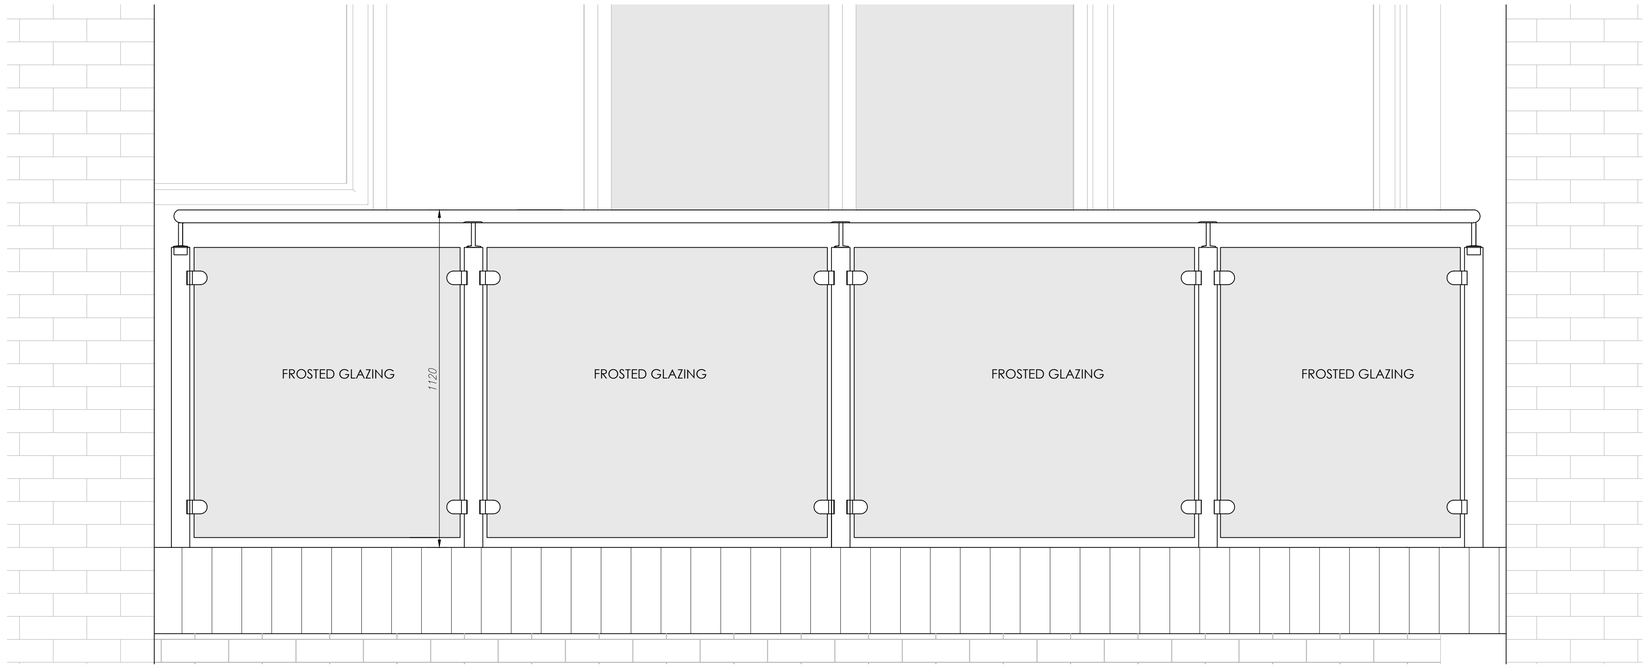

TYPICAL SOUTH ELEVATION BALCONY

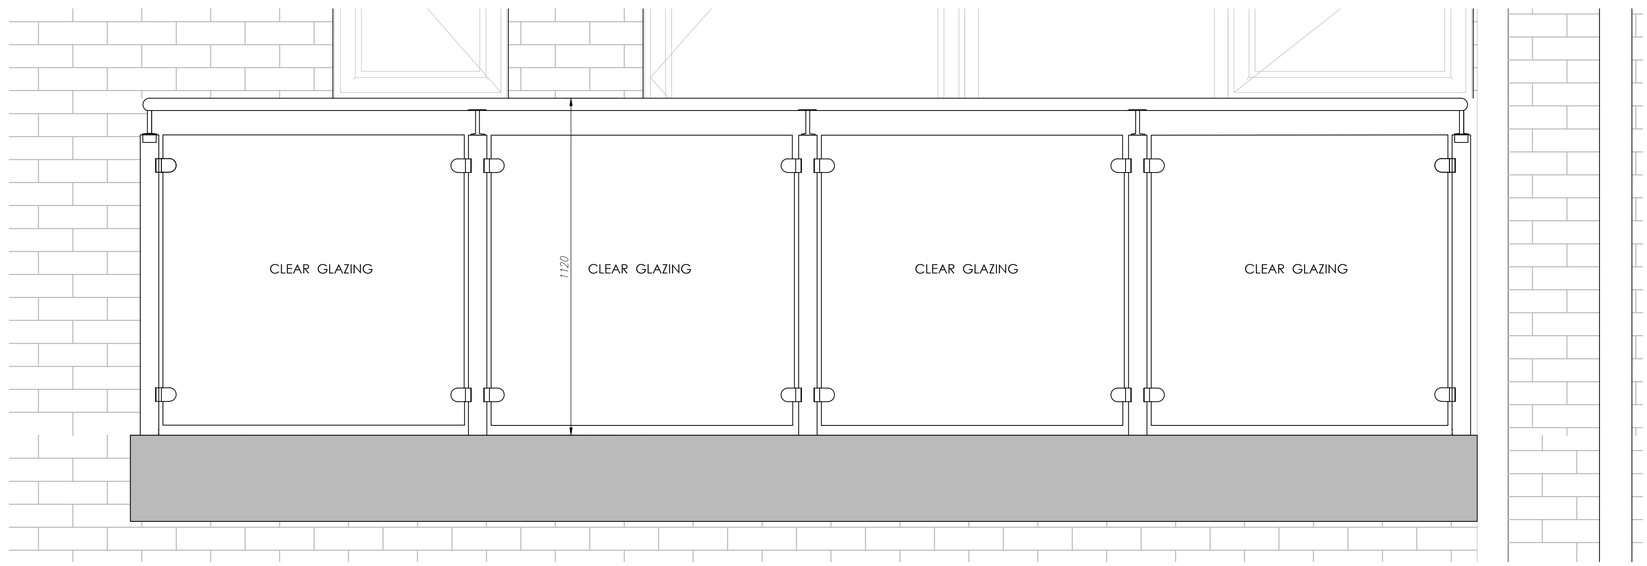

TYPICAL NORTH ELEVATION BALCONY

SCALE 1:10 @ A1

0 100 200 500 1000mm

Do not scale.

Dimensions to be verified on site. Use figured dimensions only. Do not work from reduced scale drawings. Please refer to scale and sheet size as indicated.

This drawing is the property of WESTRIDGE CONSTRUCTION LTD ©.

Copyright is reserved by them and the drawing is issued on the condition that it is not copied, reproduced, retained or disclosed to any unauthorised person without the prior consent in writing of Westridge Construction Ltd.

NOTES:

TO BE READ ALONGSIDE ELEVATION DRAWINGS 2000-2003

Rev	Description	Date
A	SCALE BAR ADDED	17.03.23

westridge

Westridge Construction Limited
Ruskin House, Warren Close
Catsfield, East Sussex TN33 9DZ
Tel: 01580 830600
Email: enquiries@westridgeconstruction.co.uk
Web: westridgeconstruction.co.uk

Project Address
ALBION STREET, SOUTHWICK, BN42 4DN

Project Title
ALBION STREET

Drawing Title
TYPICAL BALCONY ELEVATIONS

	Name	Signed	Date
Drawn	-		-
Designed			
Checked	-		
Approved			

Scale - 1:10 @ A1
File N° 3176
Drawing Status SKETCH
Drawing Number SK-03
Revision A