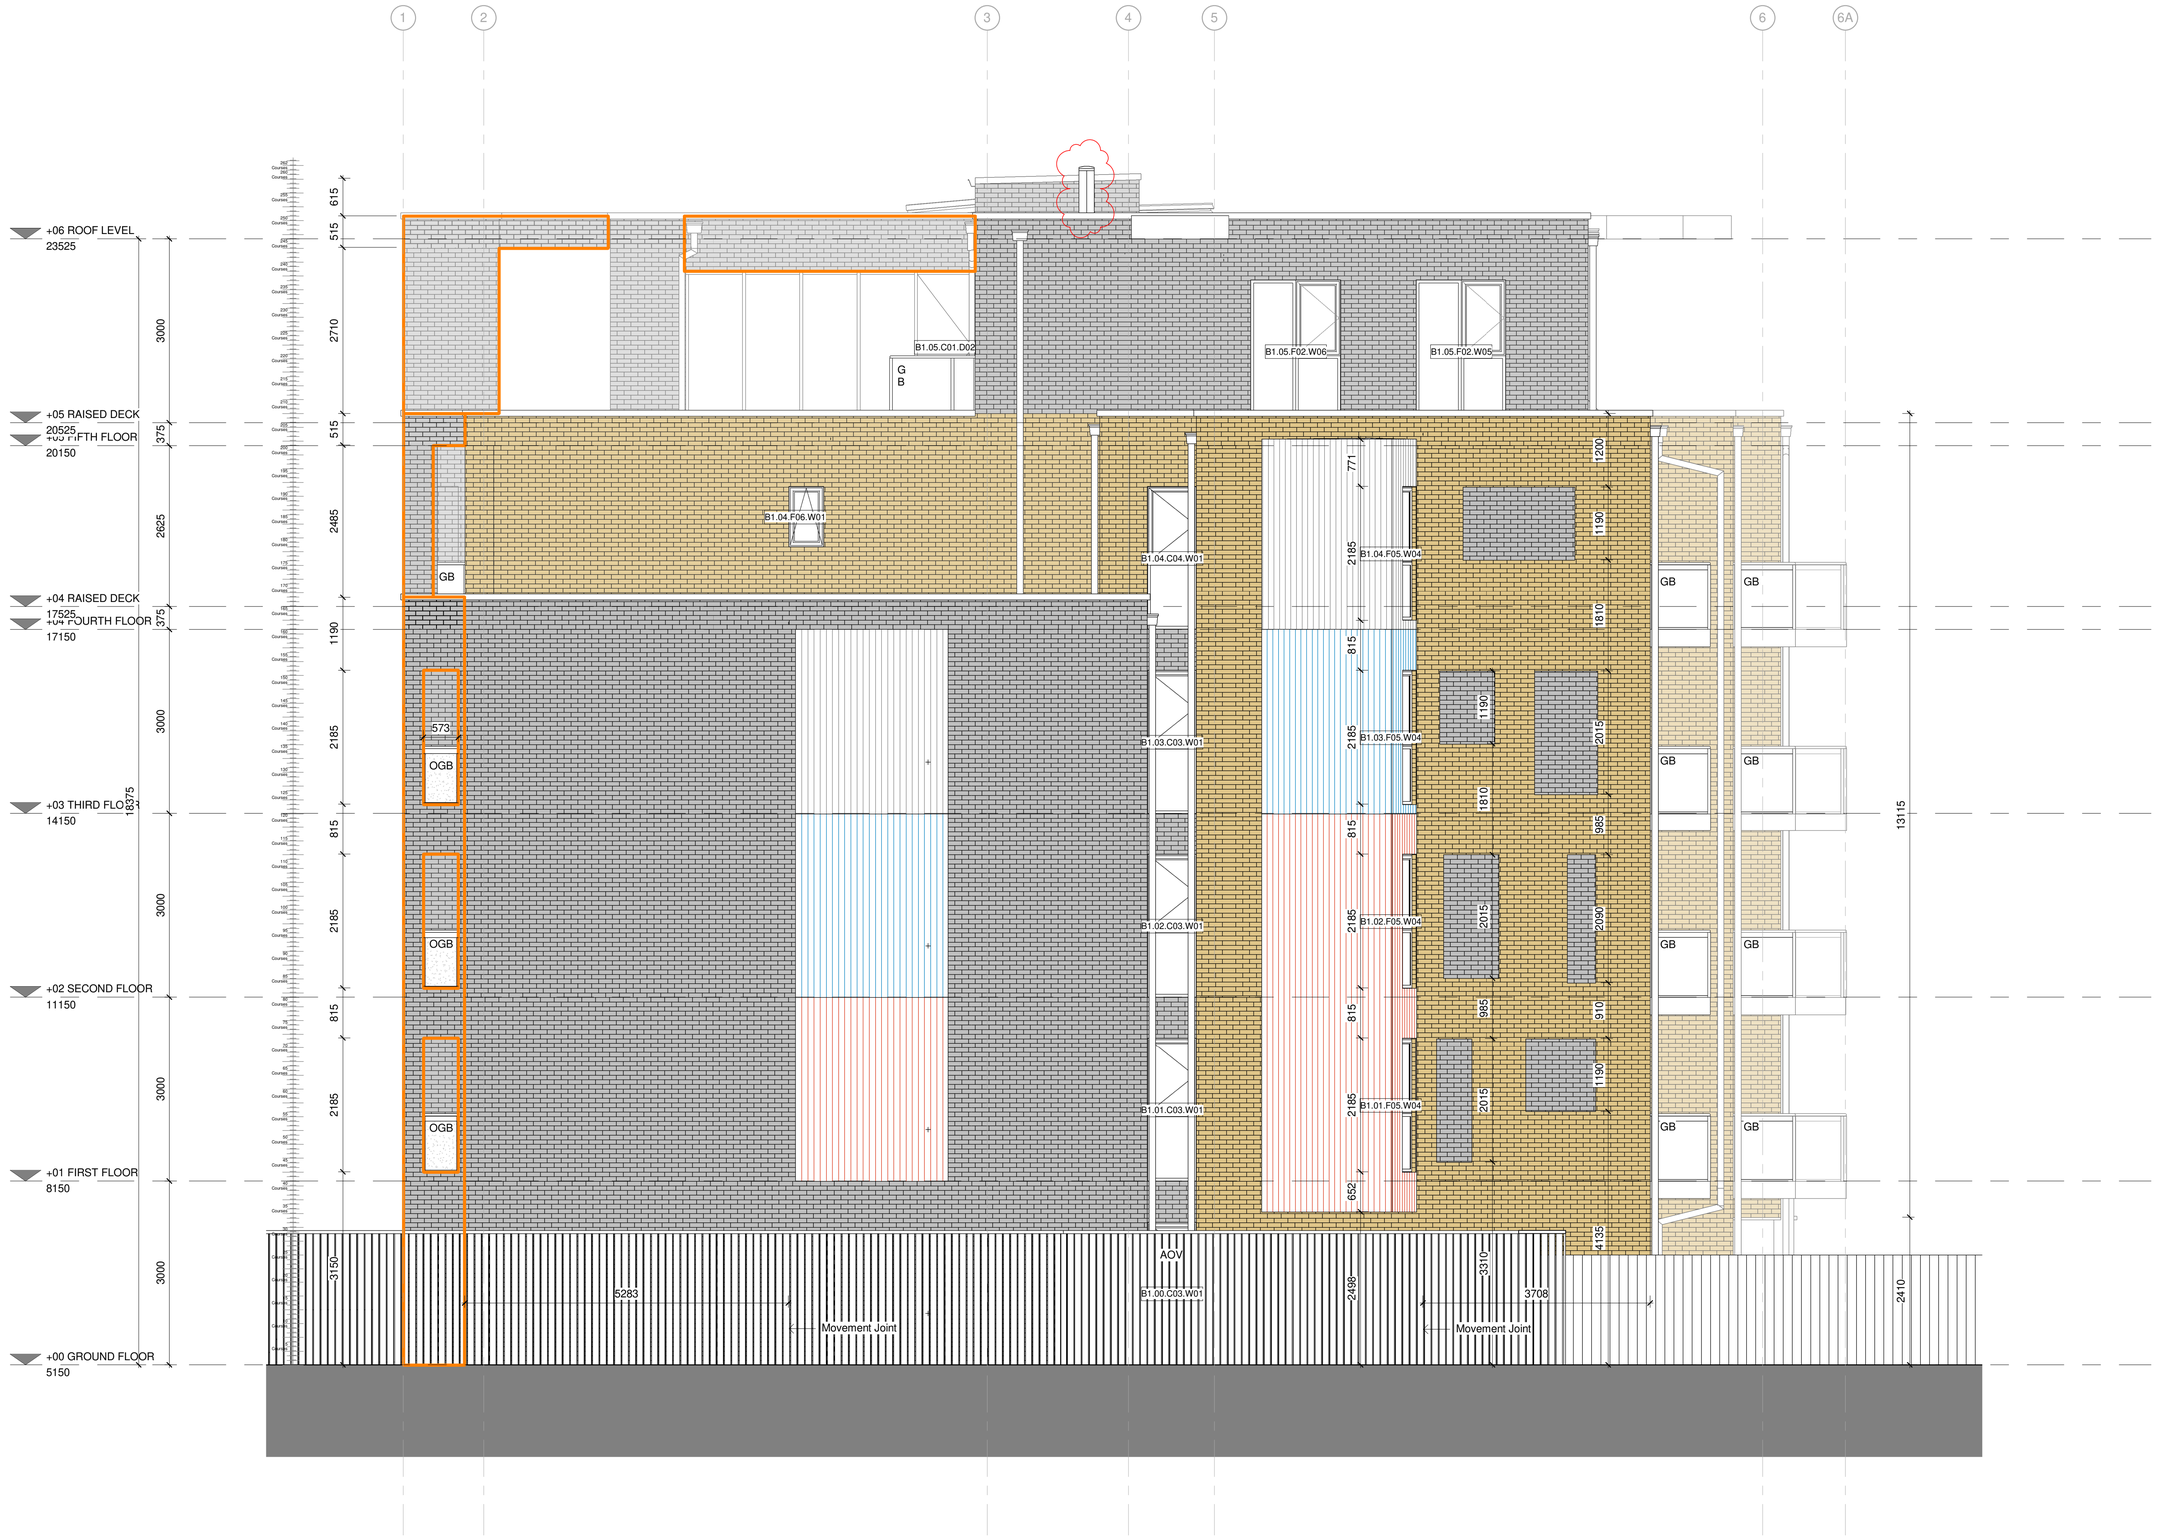

EL BUILDING 1 EAST ELEVATION

Scale in Metres - 50

0 1 5

+ Notes

Movement Joints to colour match bricks

+ Legend

GB	Glass Balustrade
OGB	Obscured Glass Balustrade
AOV	Automatic opening vent 1.5m2
	Movement Joint location (TBC by SE)

+ Material Legend

- Aluminium Panel - Copper Patina
- Aluminium Panel - Corten
- Aluminium Panel - Grey
- Brickwork - Grey
- Brickwork - Grey Slip
- Brickwork - Buff

+ Tags & References

B1.01.F01.W01	Glazing Tag	Series 2500
B1.01.F01.D01	Door Tag	Series 2500

+ Key Plan



Rev	Description	By	Date
C4	Boiler flue added as indicated	CF	09/11/22
C3	RWP location amended to avoid balconies	-	21/04/22
C2	Proposed Movement Joint positions	-	24/09/21
C1	Issued To Building Control	-	08/07/21
	First Issue	-	12/03/21

westridge

Westridge Construction Limited
Ruskin House, Warren Cose,
Catsfield East Sussex TN33 9DZ
Email: enquiries@westridgeconstruction.co.uk

Tel: 01580 830600
Web: westridgeconstruction.co.uk

Project Address
ALBION STREET, SOUTHWICK, BN42 4DN

Project Title
ALBION STREET

Drawing Title
BUILDING B1 EAST ELEVATION

	Name	Signed	Date
Drawn	-		-
Designed			
Checked	-		
Approved			

Scale: As indicated @ A1
File N°: 3176
Drawing Status

Drawing Number: B1-ZZ-DR-A-2002

Revision: C4