

A3 PAPER SIZE



Proposed Front Elevation

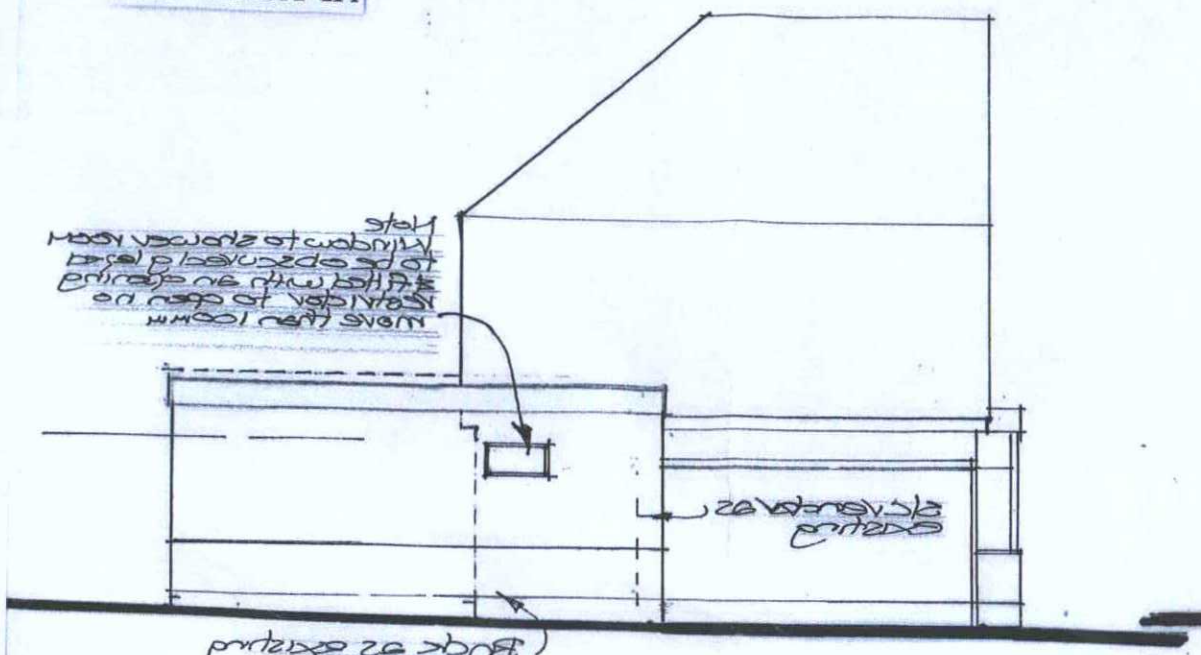

Proposed Rear Elevation

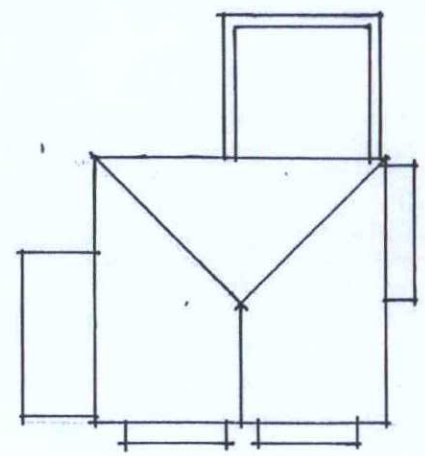


Existing Roof Plan - Scale: 1:200

AMENDMENT


ADUR & WORTHING PLANNING SERVICES	PLAN
AWDM/ 0780/18	DATE RECD 13/12/18



Proposed Front Elevation

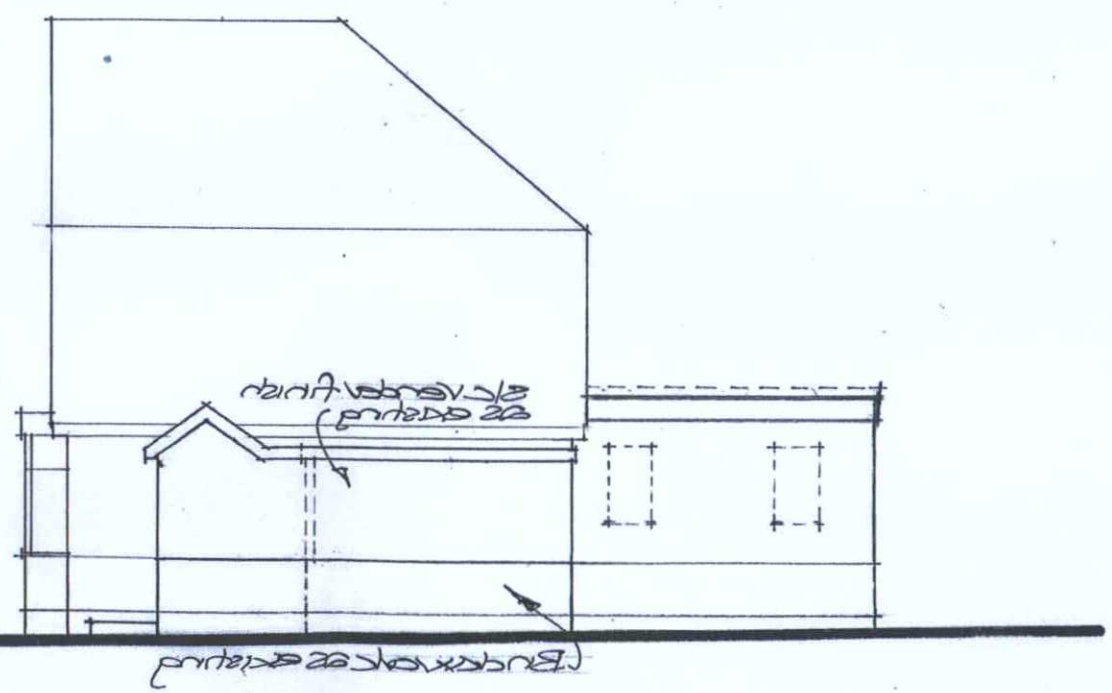

Proposed South Elevation

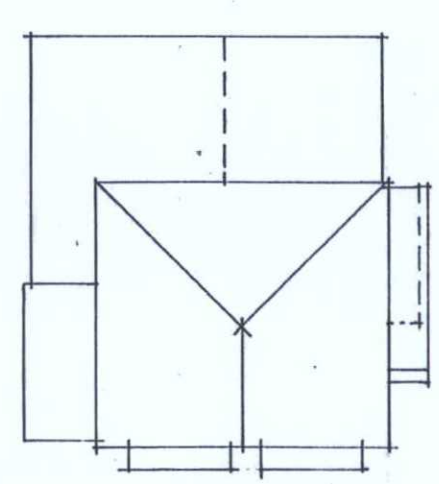

Proposed Roof Plan - Scale: 1/200

A3

Paul Trussler
44 FirleRoad
Lancing
West Sussex
BN15 0NZ

Drawing No. 218/555/3 A

Rear & side extensions:
21 MILL LANE
SHOREHAM-BY-SEA
WEST SUSSEX BN43 5NA