

MATERIALS SCHEDULE

powder coated (grey)
aluminium parapet capping

powder coated (white)
aluminium double glazed
casement windows

weatherboard cladding to
recessed bays below
window openings

through coloured (white)
silicone rendered band to
match depth of existing
building


smooth face brickwork to
match existing building

powder coated (white)
aluminium double glazed
casement windows

Typical Bay Elevation



New 1.8m
high timber
fence to boundary

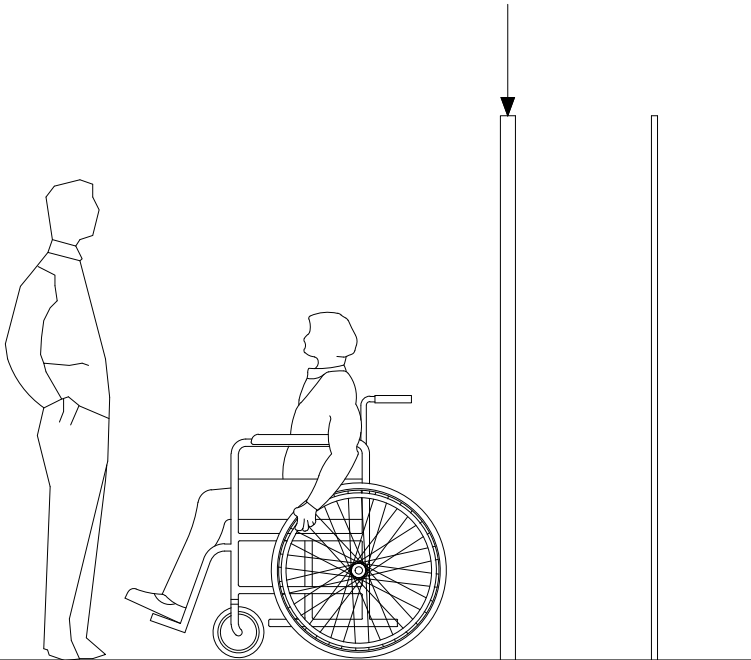

					CLIENT			DRAWING Title	DRAWN
					Westholme Clinic Ltd			Typical Bay Elevation	A.K
					PROJECT			DRAWING NO	DATE
					Office Block, Westholme Clinic			Project Originator Level Drawing No Rev 107 - ARC - - 126 - A	16.11.25
					Address Westholme Clinic Ltd, Clive Ave, Goring, BN12 4SG, Worthing, West Sussex			SCALE	A REVISION
A	16.11.25	General Agreement	AK	AK				SCALE 1:25 @ A3	
Rev	Date	Description	Dr	Ch					