

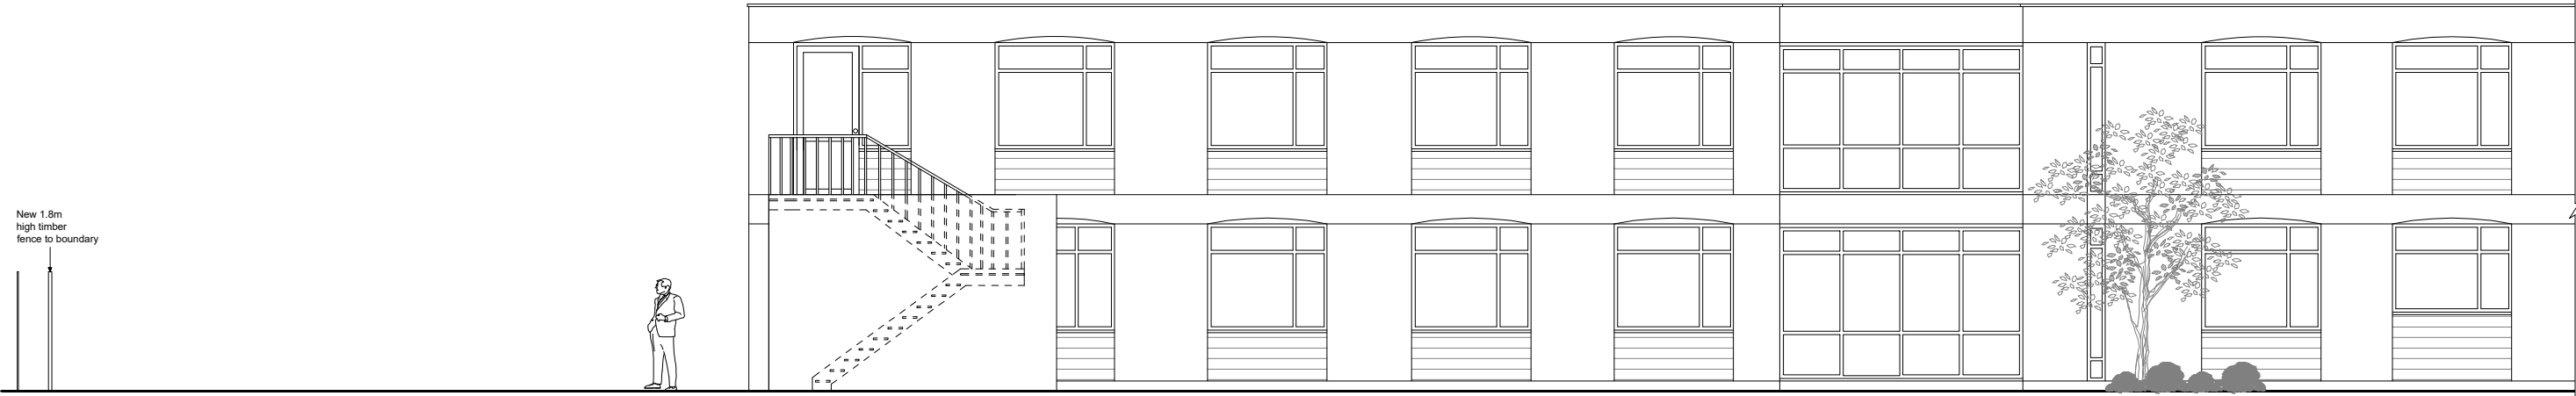
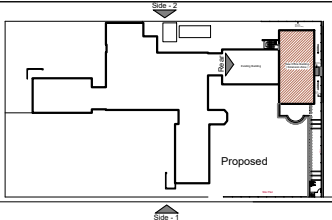


Proposed Side Elevation (2)

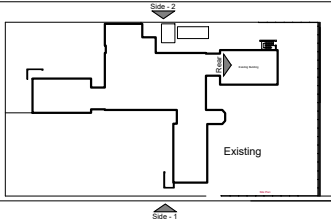

Existing Side Elevation (2)

Existing & Proposed Side (2) Elevation

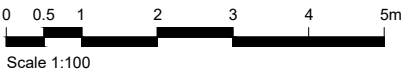

| Rev | Date     | Description       | Dr | Ch |
|-----|----------|-------------------|----|----|
| A   | 18.11.25 | General Agreement | AK | AK |

|         |                                                                          |
|---------|--------------------------------------------------------------------------|
| CLIENT  | Westholme Clinic Ltd                                                     |
| PROJECT | Office Block, Westholme Clinic                                           |
| Address | Westholme Clinic Ltd, Clive Ave, Goring, BN12 4SG, Worthing, West Sussex |



|               |                                        |          |          |
|---------------|----------------------------------------|----------|----------|
| DRAWING Title | Existing & Proposed Side (2) Elevation | DRAWN    | A.K      |
| DRAWING NO    | 107 - ARC - - 128 - A                  | DATE     | 18.11.25 |
| SCALE         | SCALE 1:100 @ A3                       | REVISION | A        |