



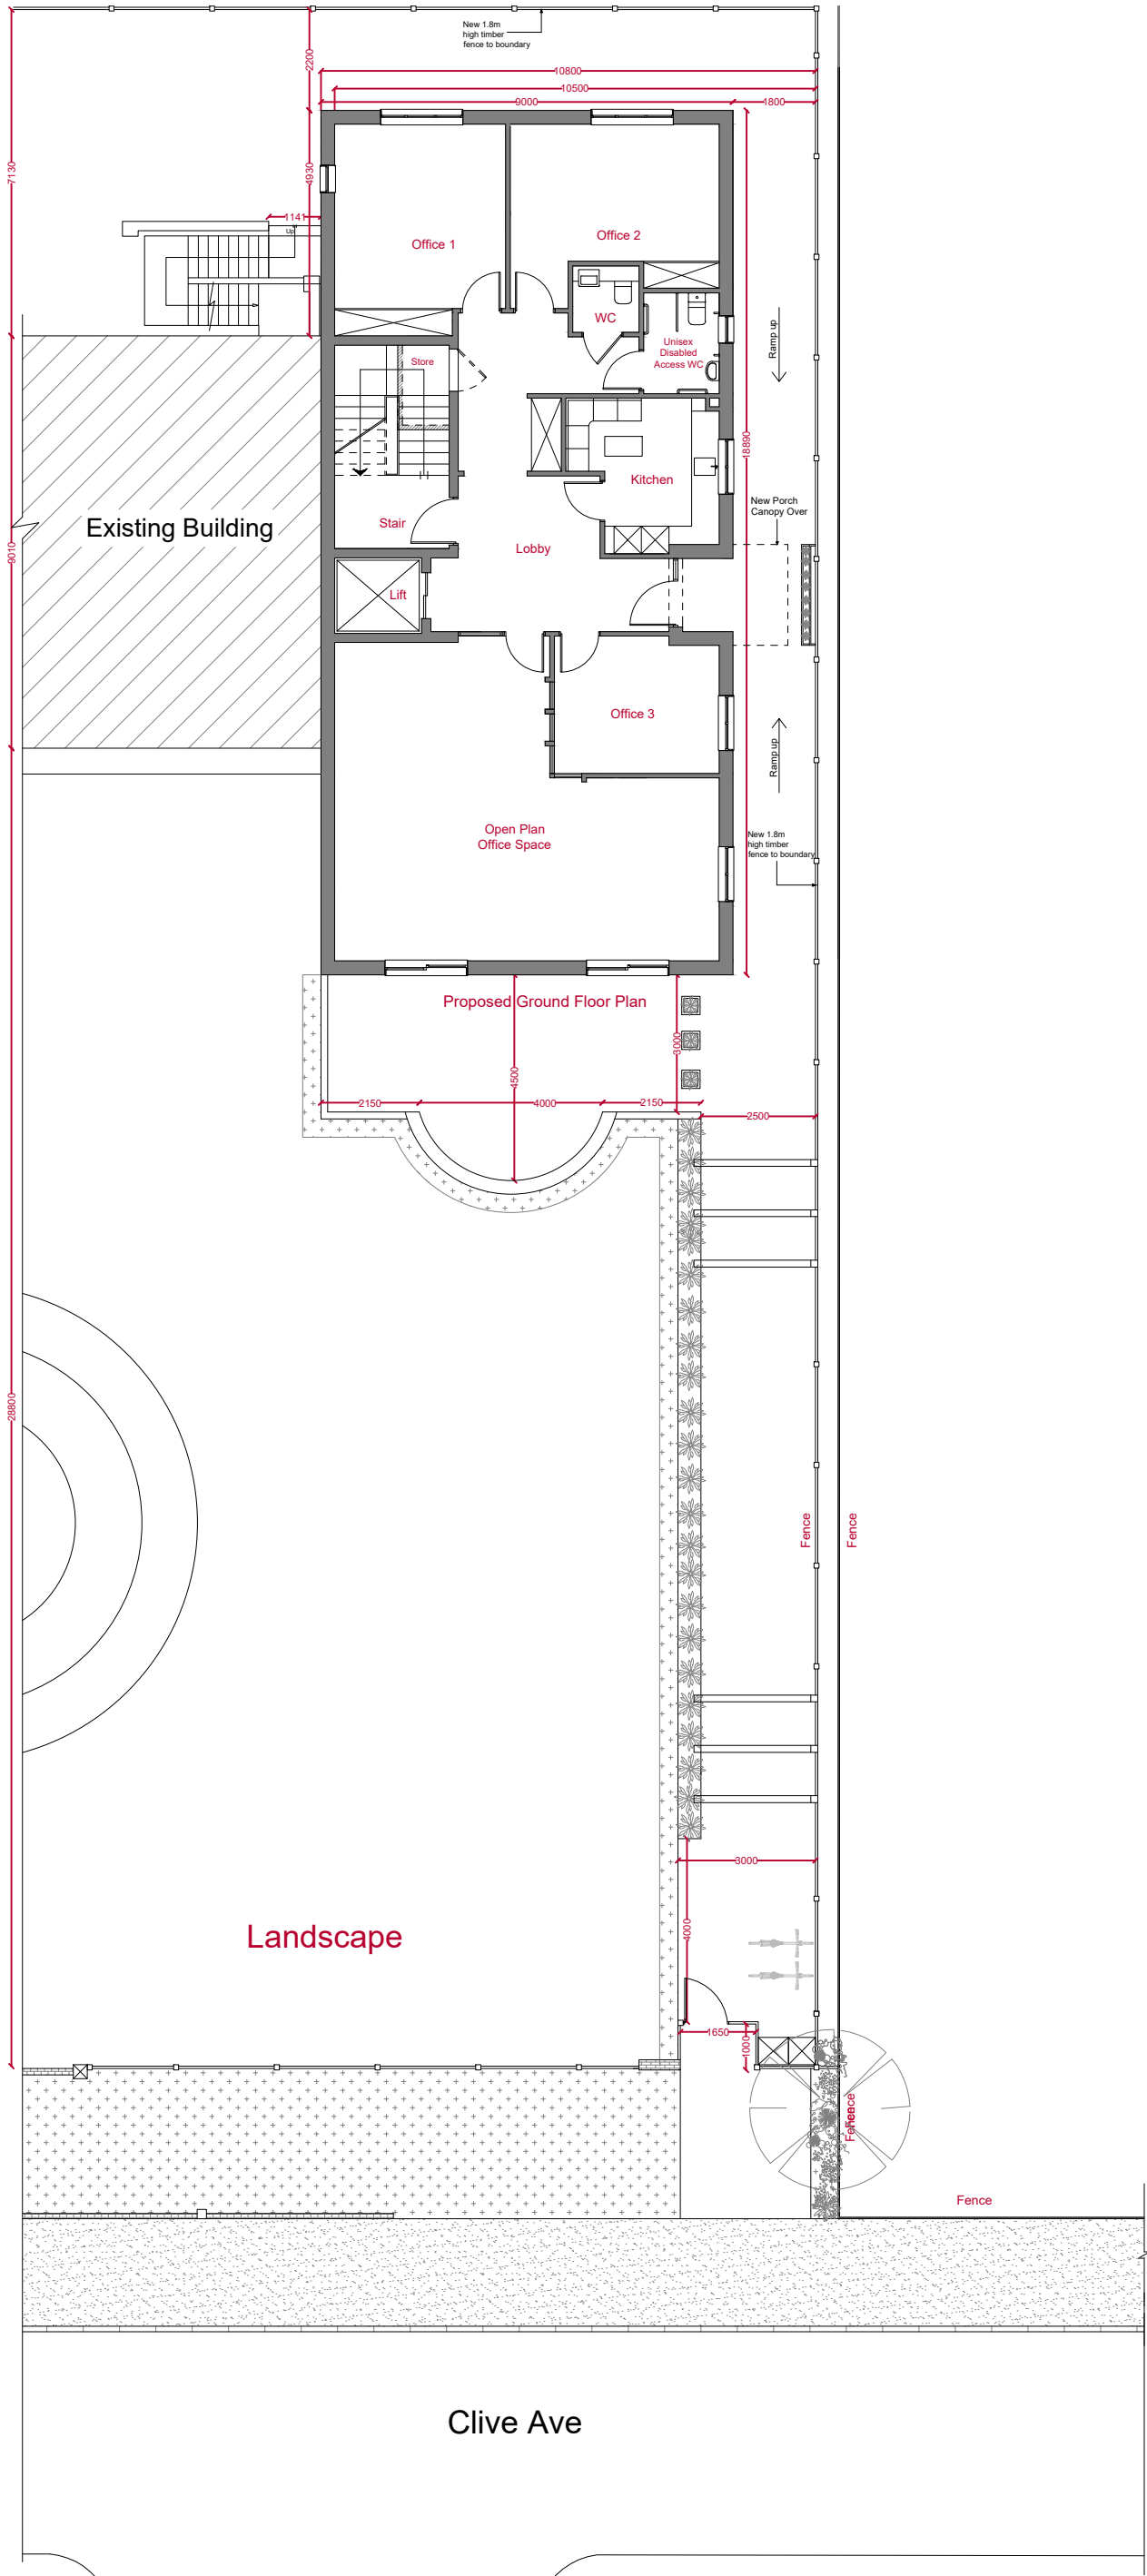

Scale 1:150

Rev	Date	Description	Dr	Ch
C	12.5.26	Revised Landscape	AK	AK
B	24.9.25	Revised Landscape	AK	AK
A	17.7.25	General Agreement	AK	AK

CLIENT	Westholme Clinic Ltd
PROJECT	Office Block, Westholme Clinic
Address	Westholme Clinic Ltd, Clive Ave, Goring, BN12 4SG, Worthing, West Sussex

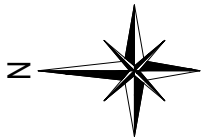

DRAWING Title	Proposed Landscape	DRAWN	A.K
DRAWING NO	107 - ARC - 0 - 134 - C	DATE	12.5.26
SCALE	SCALE 1:150 @ A3	REVISION	C