
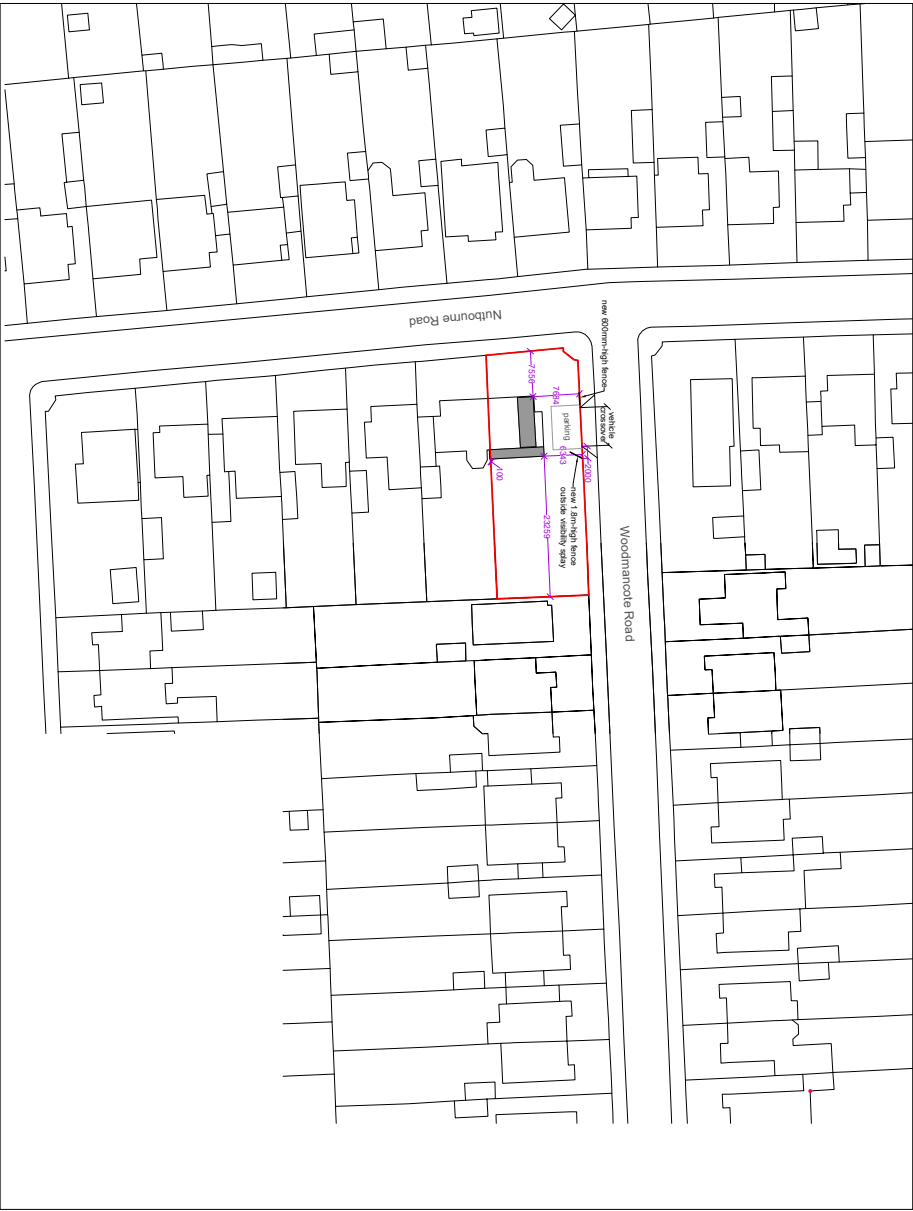
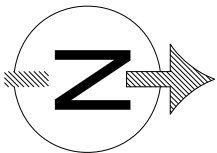


This drawing is copyright and may not be copied or reproduced without the written consent of Findola Brady Architectural Services.

The contractor is responsible for setting out and must check all levels and dimensions prior to work being put in hand.

This drawing should not be scaled. Only written dimensions are to be taken in respect of this project.

The designer is to be immediately notified of any suspect omissions or discrepancies.

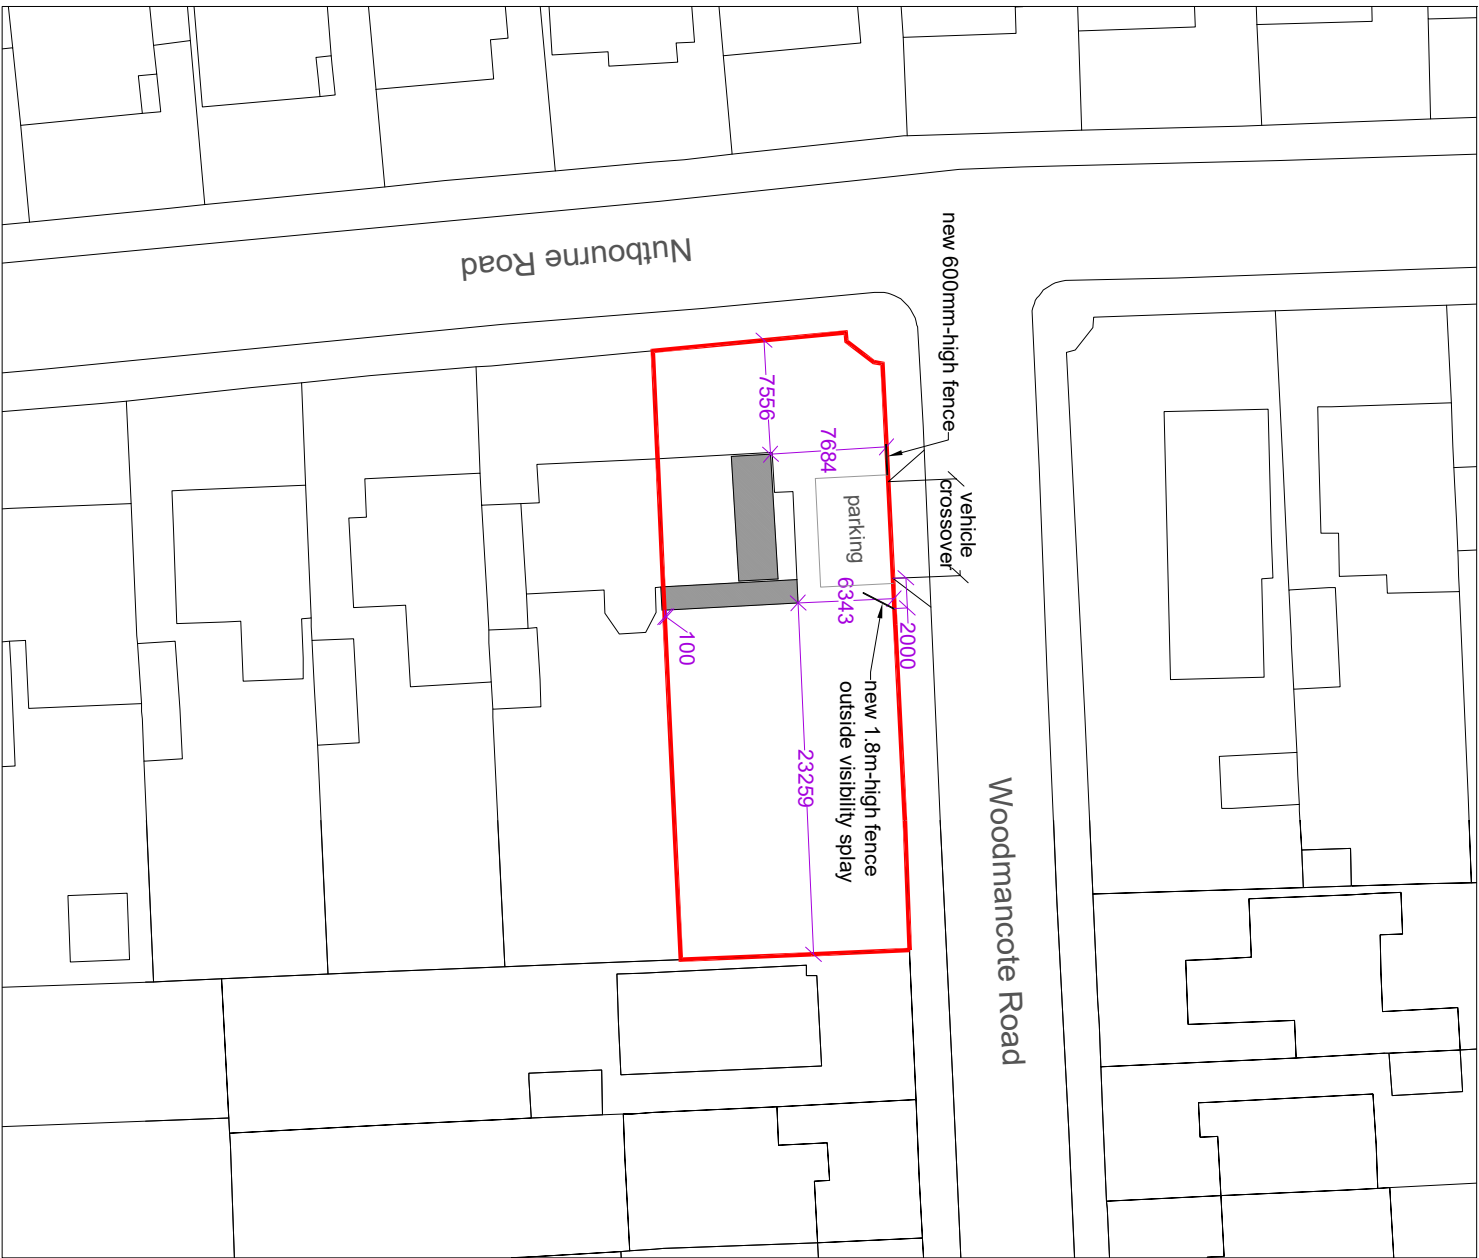

Rev. A 12.11.25 Annotation added at planner's request FB

	F i n o l a B r a d y A r c h i t e c t u r a l S e r v i c e s TEL 07960 235756 www.fbarchitectural.co.uk		
Site Location :	26 Nutbourne Road, Worthing, BN14 7HS		
Project Name :	Single-Storey Extension, New Side Dormer, New Driveway		
Drawing Name :	Proposed Location & Block Plans		
Drawing No:	FB25-0502 PL04-A	Scales : 1 : 1250 , 1 : 500 @ A3	
Date :	3rd October 2025		