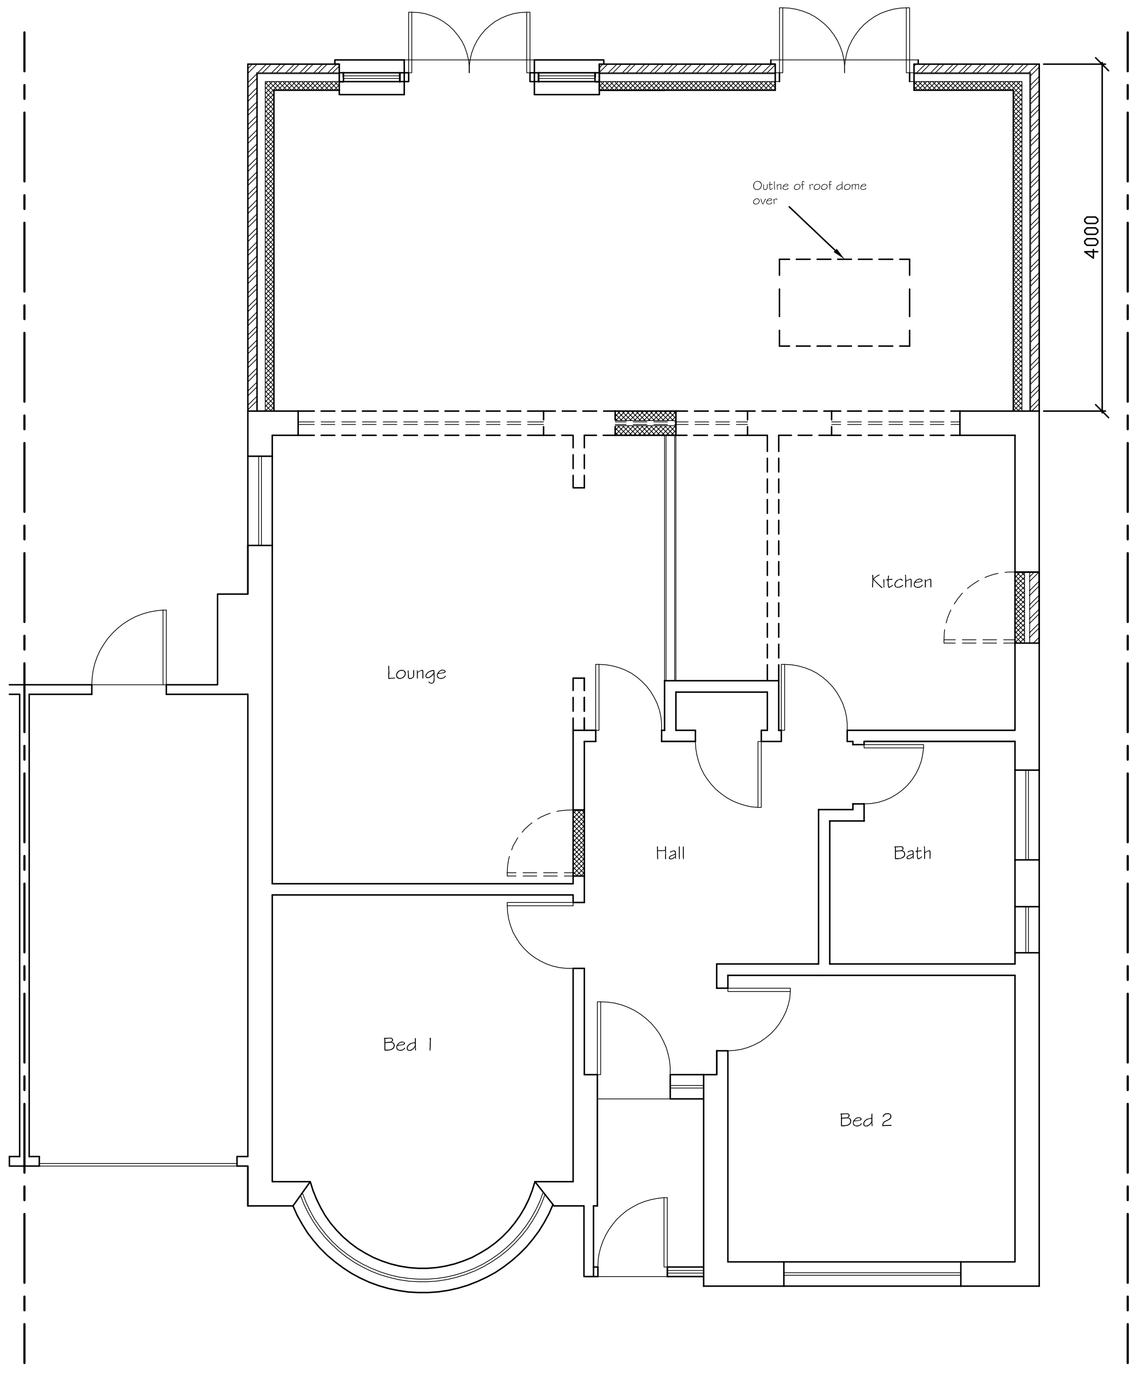

Proposed Ground Floor Plan

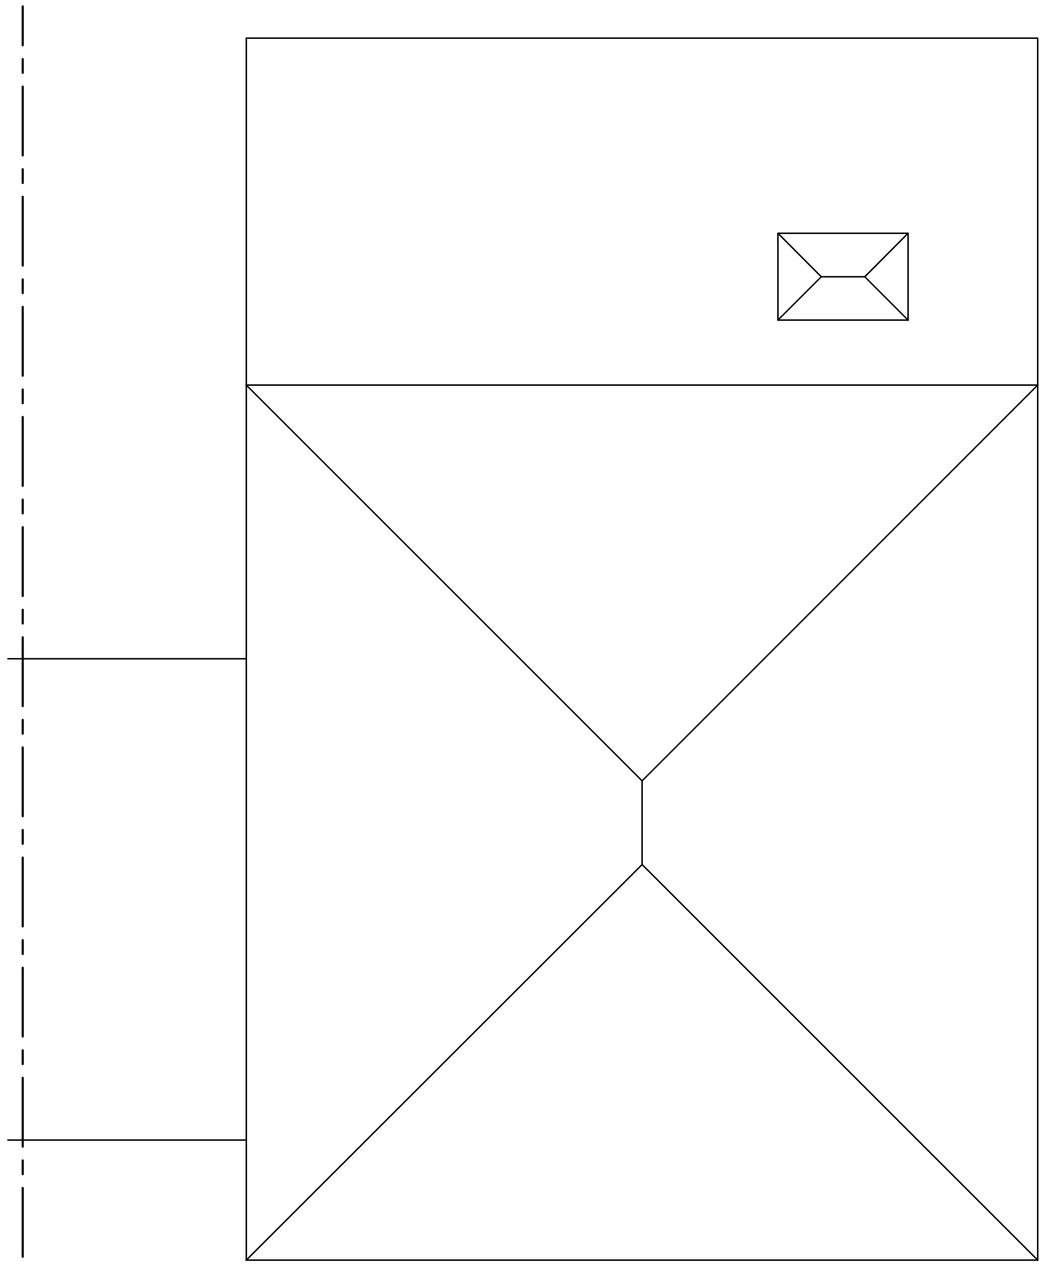

Proposed Roof Plan

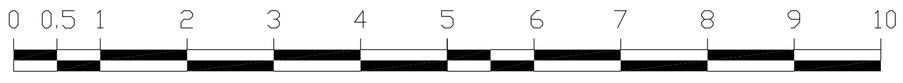

SCALE 1:50

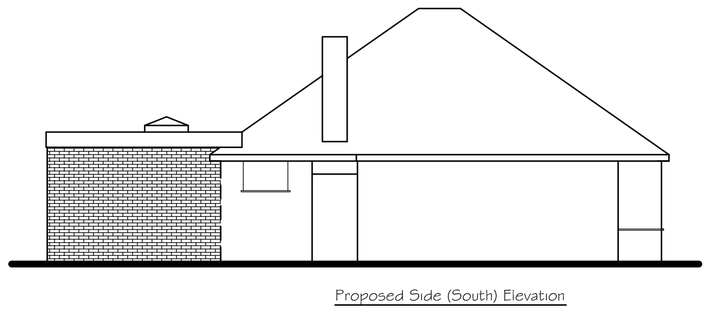

Proposed Side (South) Elevation

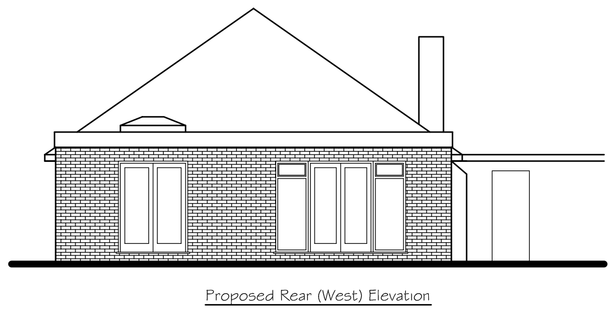

Proposed Rear (West) Elevation

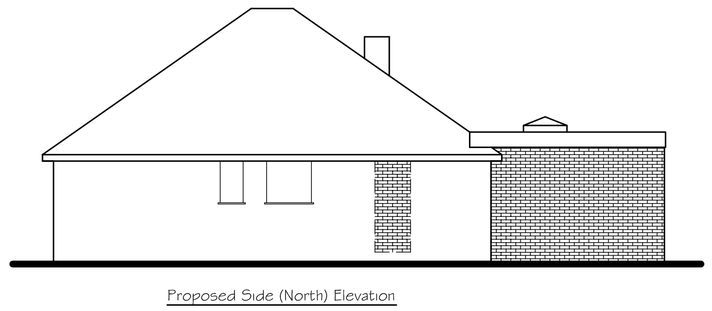

Proposed Side (North) Elevation



SCALE 1:100

Tony Rogers
Building Consultants
Address: 40 Dawn Crescent, Upper Beeding
West Sussex, BN44 3WH
Telephone: 01903 815225 Fax: 01903 815225

Rev.	Date:	Revision Description:
A	Nov 2023	South elevation and roof plan re-rotated and existing kitchen door shown infilled

Client: Mr & Mrs G Brown

Address: 29 Frobisher Way
Worthing
West Sussex
BN12 6EX

Project: Proposed single storey rear extension

Scale: 1:50 1:100
Paper Size A1

Date: November 2023

Drawing No: 23/1559/02

Drawn By: AWR

Revision: A