Plan 2 of 5

The property owner is required to serve a party structure notice on the adjoining owner as required by The Party Wall etc Act 1996.

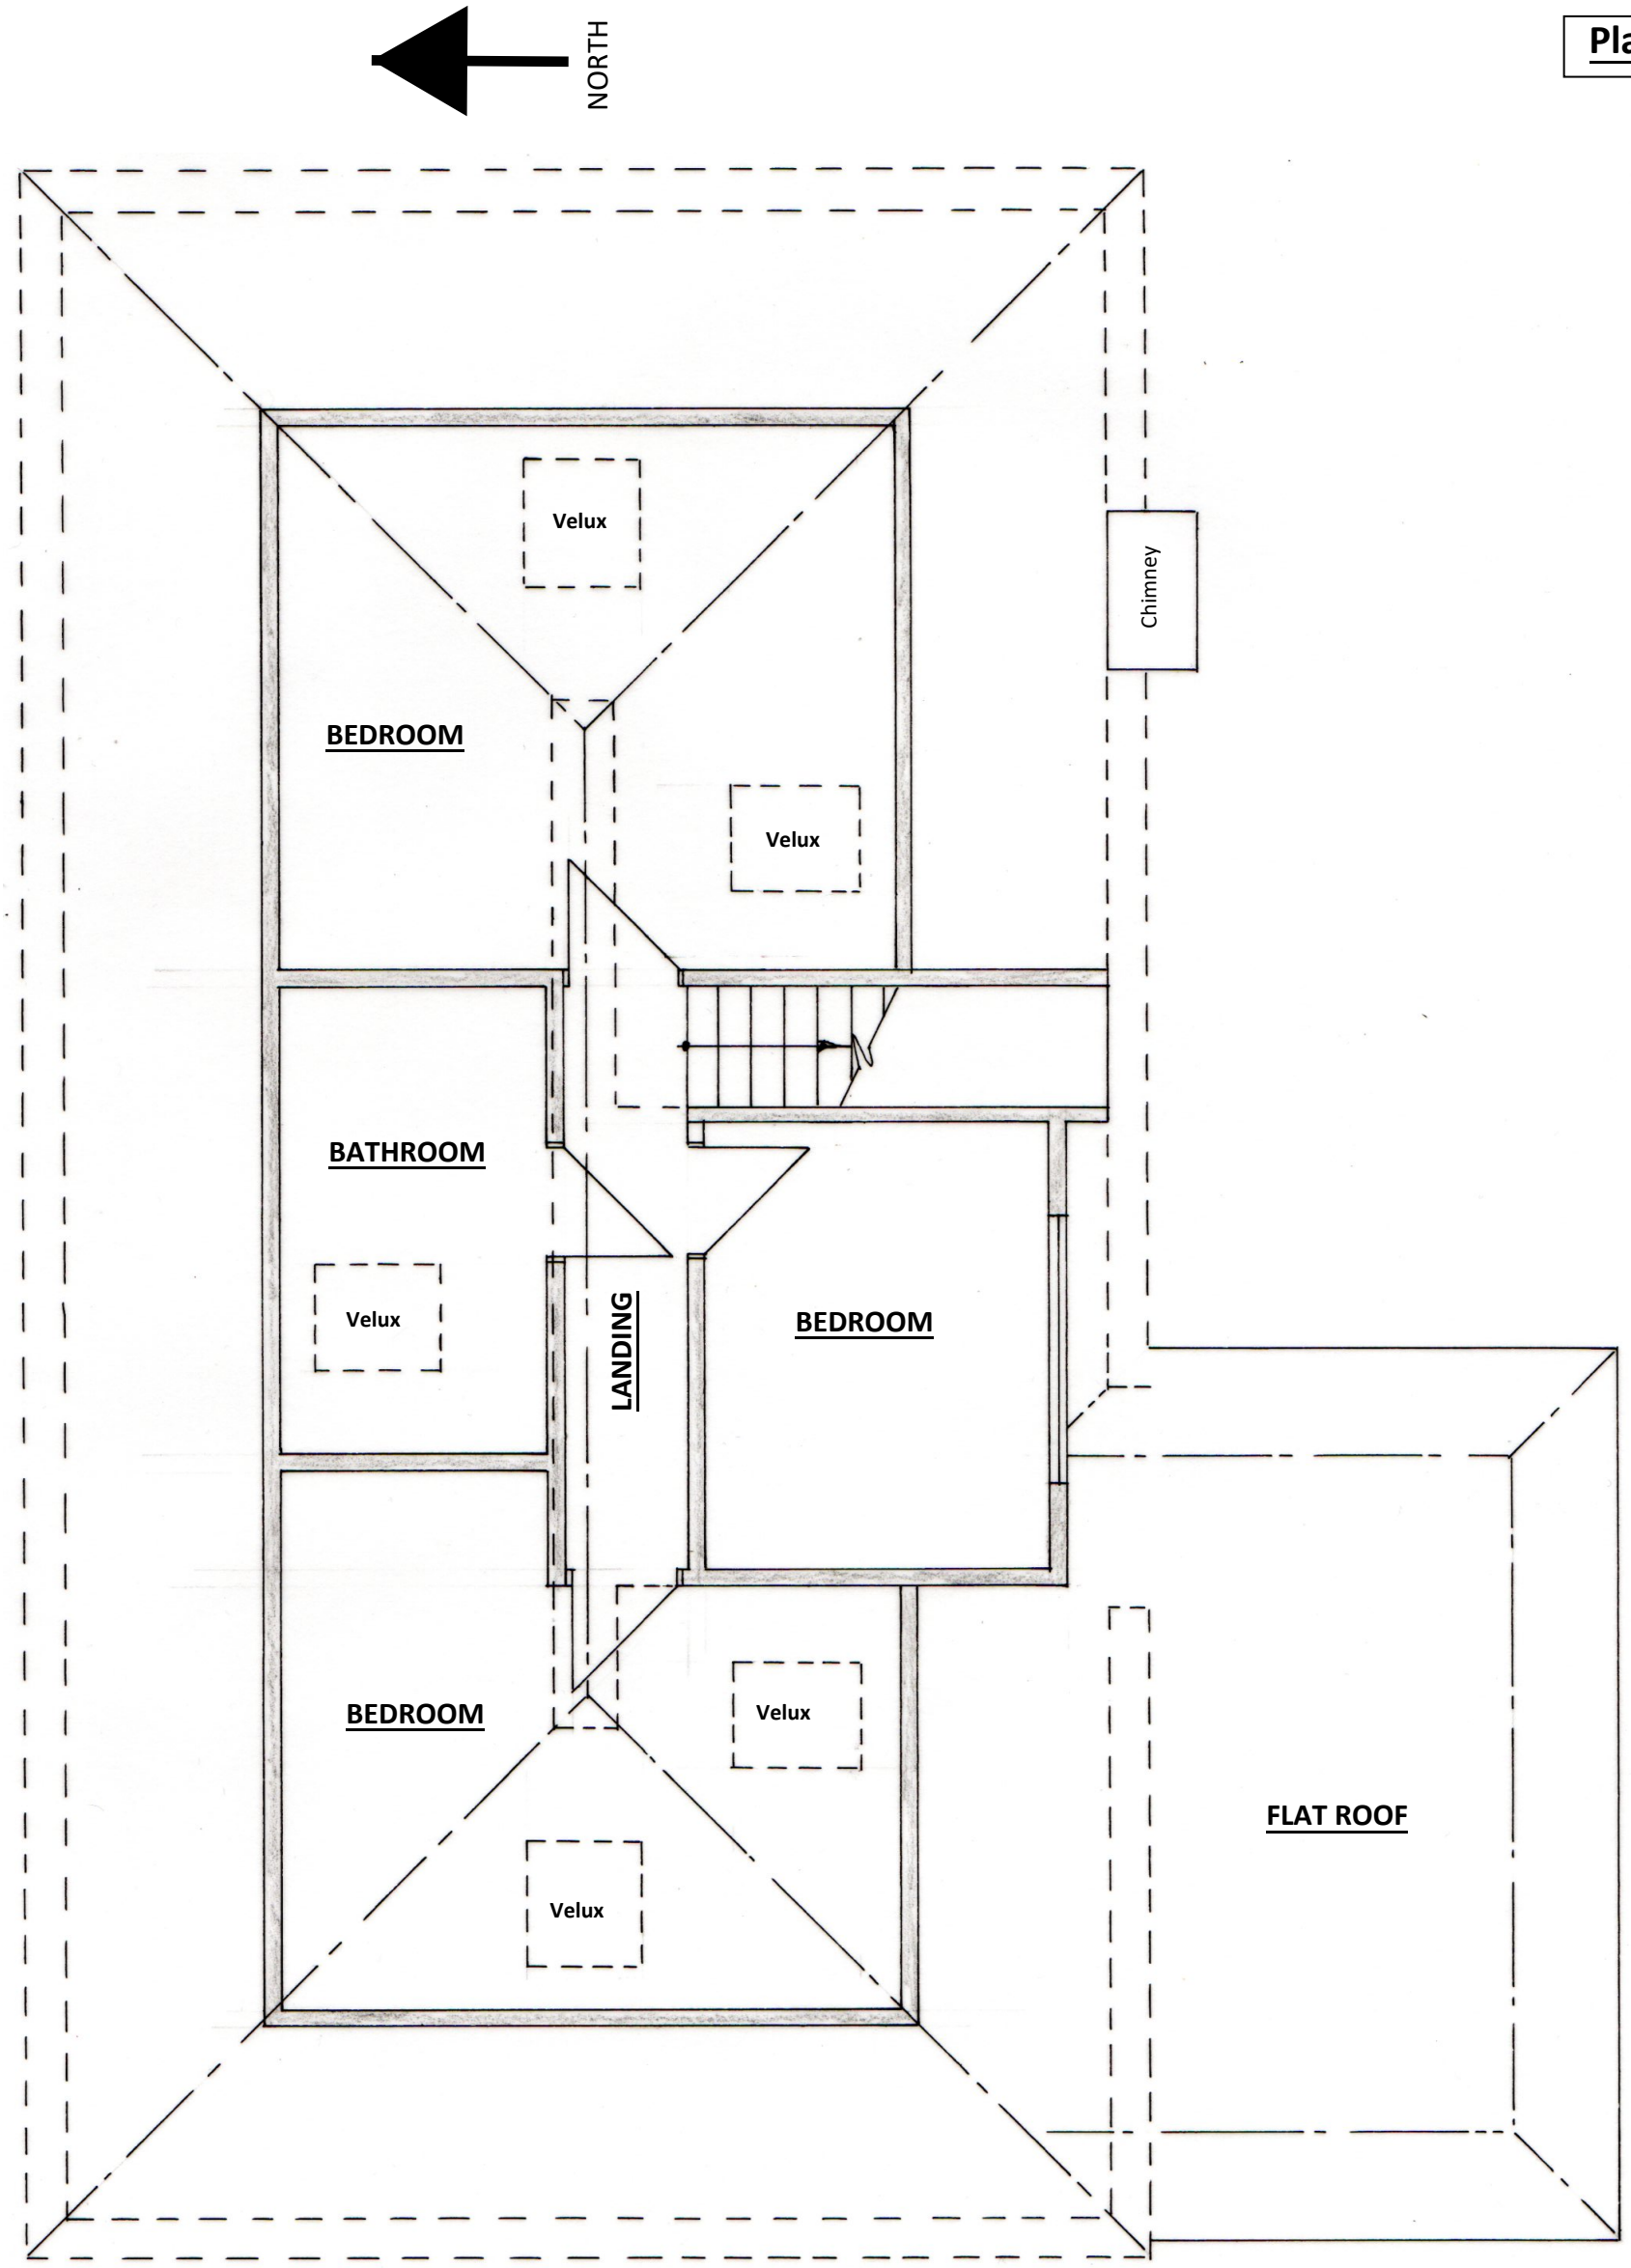

EXISTING FIRST FLOOR PLAN 1:50

1:1250
1:500
1:100
0 1 2 3 4 5 6 7 8 9 10
0 1 2 3 4 5 6 7 8 9 10
1:50 @ A3

cabe chartered association of building engineers

S.Barrett C.Build E, CABE cabe chartered association of building engineers Architectural, Structural & Party Wall Services. bsbpartywalls@yahoo.co.uk 07974 715009	**58 MILL ROAD, NORTH LANCING**	**LOFT CONVERSION**	**CLIENT:** Van-Eetvelt **DATE:** 15.10.2021 **DRWG No:** BSB/21/892/2	**A3**