

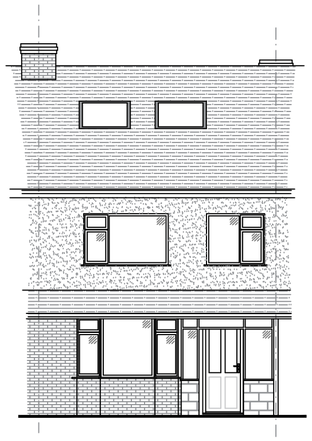



Proposed Front (East) Elevation (Scale 1:100)

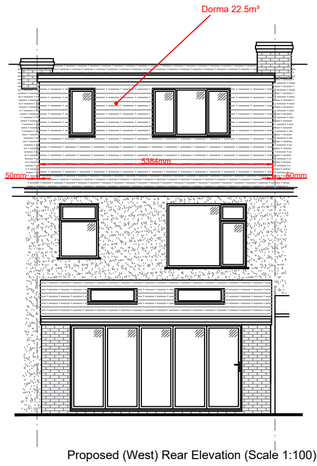

Proposed (West) Rear Elevation (Scale 1:100)

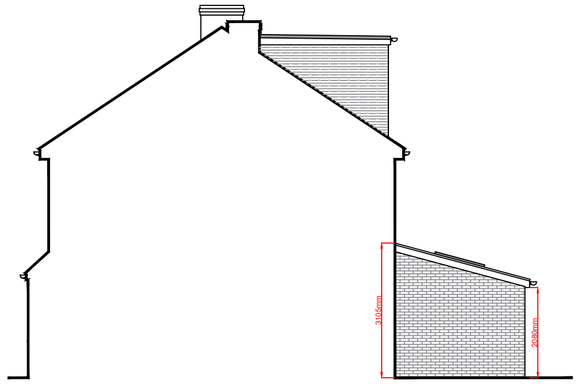

Proposed (North) Side Elevation (Scale 1:100)

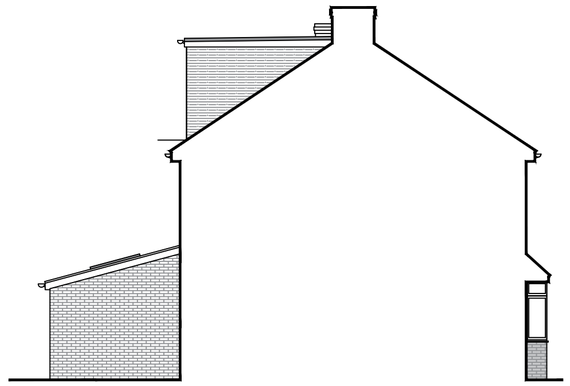


Proposed (South) Side Elevation (Scale 1:100)

Scale Bar (1:100)


0m 5m 10m

Scale Bar (1:50)


0m 5m

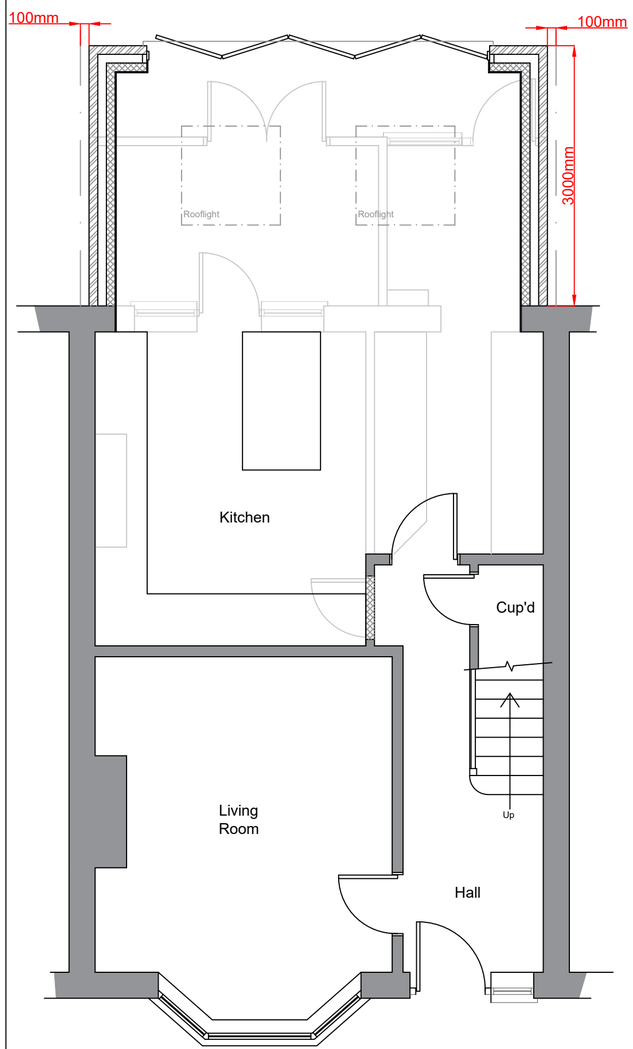


Proposed Ground Floor Layout (Scale 1:100)

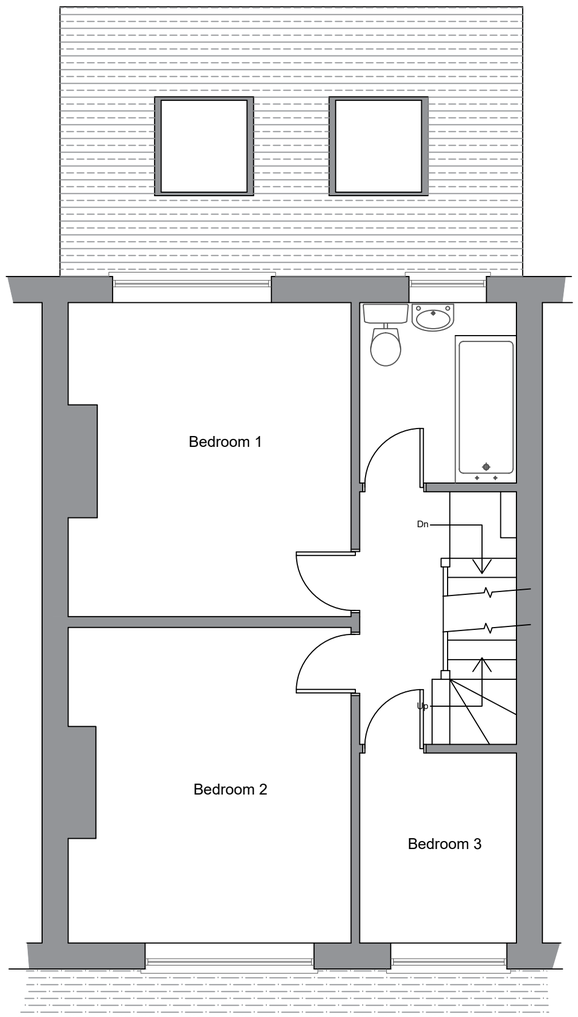

Proposed First Floor Layout (Scale 1:100)

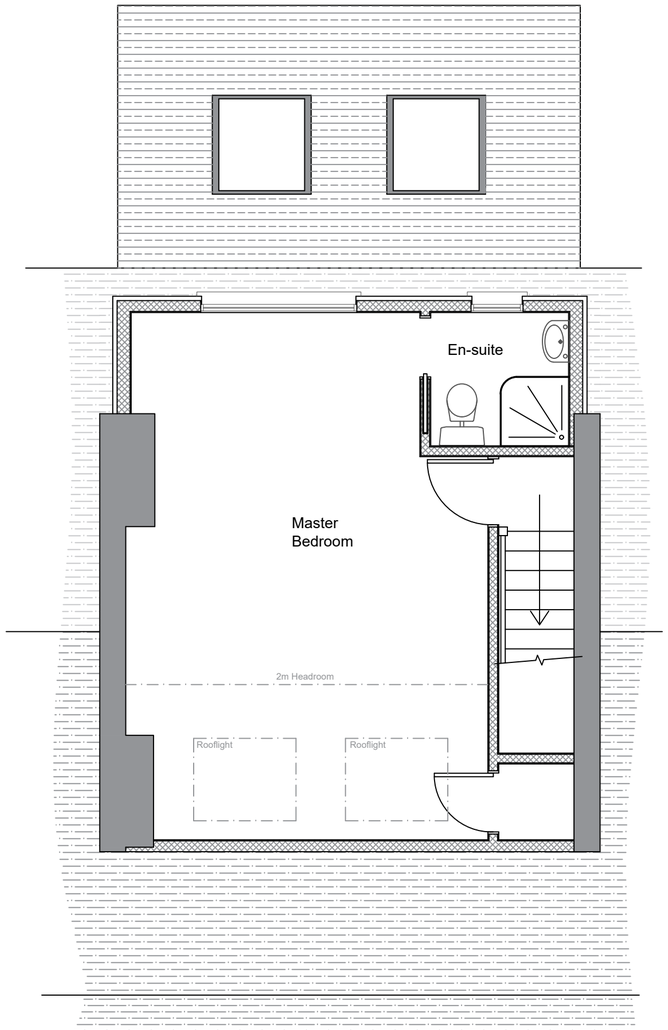

Proposed Second Floor Layout (Scale 1:100)

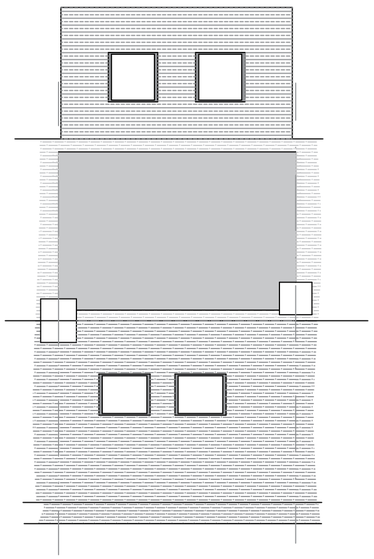

Proposed Roof Plan (Scale 1:100)

B	Sept 21	Eaves dimension added
A	Sept 21	Dimensions added

revisions

DOWNSVIEW ASSOCIATES
Chartered Surveyors
Little Acorns, Hampers Lane, Storrington, West Sussex, RH20 3HZ
Tel: 01903 745587 Mob: 7525 844965
Email: mail@downsview-surveyors.co.uk
RICS

address
74 Annweir Avenue
Lancing
West Sussex
BN15 9NE

project
Proposed rear extension, loft conversion and internal alterations

title
Proposed Layouts and elevations

scale:	date:	revision:
As noted @ A2	July 2021	B

drawing number
2021.317.02