ROBERT DEAN
architecture

4 Kingston Bay Road, Shoreham-By-Sea, West Sussex, BN43 5HP
Telephone 01273 452316

1. All dimensions are to be checked on site prior to the commencement of the project. Any discrepancy must be reported to the construction administrator / designer
2. Figured dimensions only do not scale
3. This drawing must be read in conjunction with all other drawings / specifications / details for this project
4. Contractor must ensure they have the latest issued drawings / details prior to commencing work
5. All new work to conform to the local authority requirements/ Building Regulation Approval. Workmanship and standards to comply to the relevant British Standards and current Codes of Pratice

Title: MR I KNIGHT 227 HABOUR WAY

Drawing: PROPOSED ROOF PLAN, PLANNING AMENDMENTS

Scale: 1:100 @ A3

Date: APRIL 2010

Drawn by: rd

Dwg No: (10) 205

Amendment:

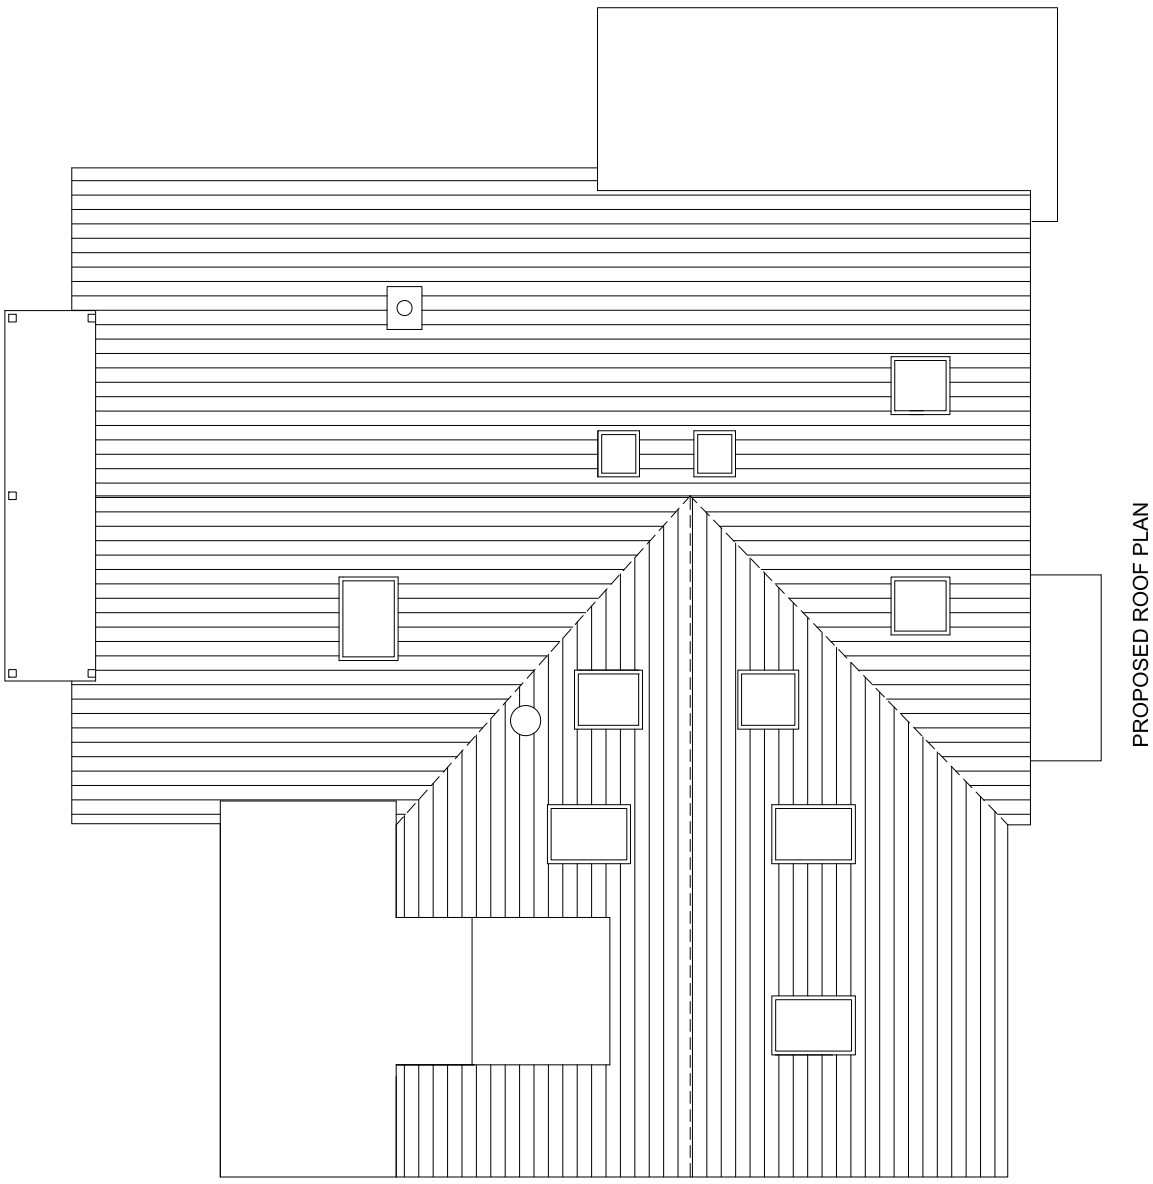

PROPOSED ROOF PLAN

© copyright Robert Dean 2010