


SITE LOCATION PLAN

project: 1 Queens Place Shoreham by Sea, West Sussex	Maurice Ashenden-Bax Chartered Architect CALCETTO COTTAGE, CROSSBUSH LANE ARUNDEL, WEST SUSSEX BN18 9PQ Telephone: 01903 88 29 88 email: ashendenbax@btinternet.com	drg. no: rev. . 09.1519.01
date: 09.04.09 scale: 1:1250		

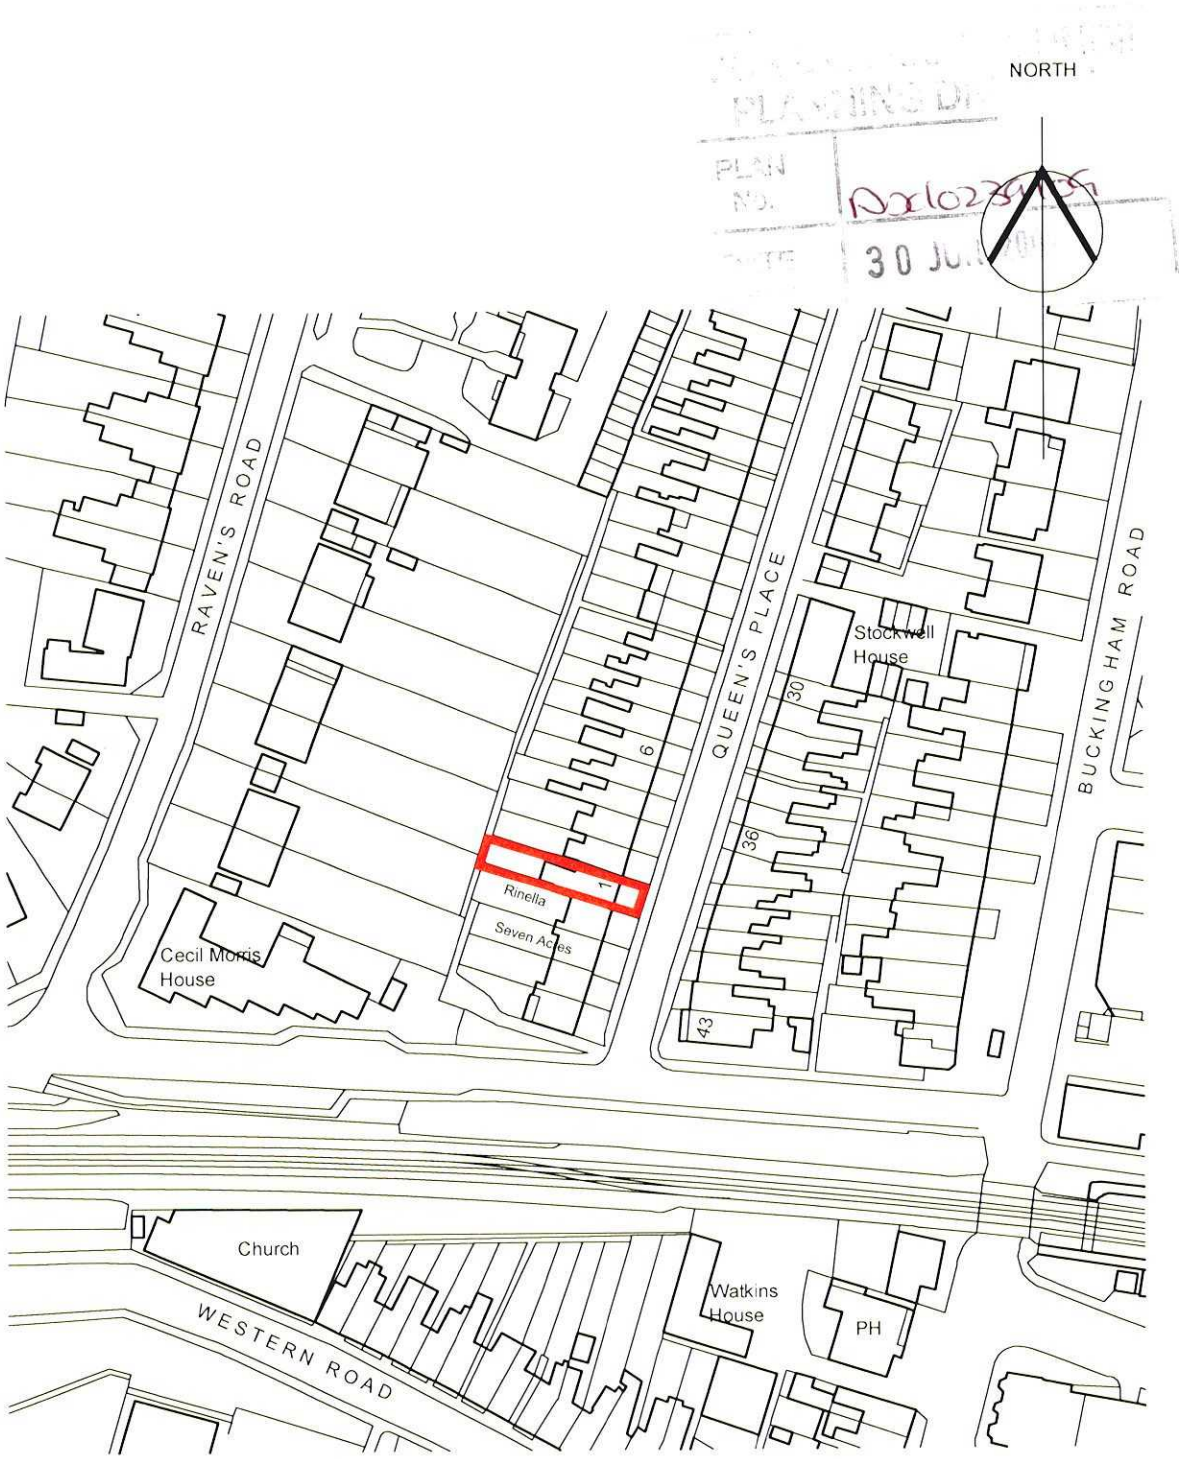

project: 1 Queens Place Shoreham by Sea, West Sussex		Maurice Ashenden-Bax Chartered Architect CALCETTO COTTAGE, CROSSBUSH LANE ARUNDEL, WEST SUSSEX BN18 9PQ Telephone: 01903 88 29 88 email: ashendenbax@btinternet.com	drg. no: rev. . 09.1519.08
date: 19.06.09	scale: 1:200		