Adur District Council

ADUR DISTRICT COUNCIL

Notice of making an Order

The Tarmount Hard Extinguishment Order 20160001 (Order)

Adur District Council (Council) gives notice that it has made an order under section 118 Highways Act 1980 to authorise the extinguishment of the following area of restricted byway;

(1) The area of restricted byway to be extinguished forming that area of land known as Tarmount Hard, Shoreham by Sea, West Sussex. The area comprises an area 46 metres long by 9.8 metres wide at its northern end and 10.6 metres wide at its Southern End to the East of the Sussex Yacht Club, as shown marked on the attached plan.

IF THIS ORDER IS CONFIRMED:

1. The Restricted Byway known as Tarmount Hard at Shoreham by Sea, West Sussex shown on the attached map will be extinguished as this area is no longer required in accordance with the decision of Adur District Council Planning Committee dated 3rd October 2016 under reference no. ADC-PC/036/16-17.

2. A copy of the Order and Plan (reference Tarmount Hard Extinguishment Order 20160001) may be inspected free of charge at the Council Offices at Portland House, 44 Richmond Road, Worthing, West Sussex between the hours of 09:00 and 16:00 Monday to Fridays (excluding bank holidays and public holidays) from 19th January 2017 to 21st February 2017. A copy may also be viewed on the Council's website adur-worthing.gov.uk.

3. Any representations about or objections to the Order may be sent or delivered in writing to Richard Burraston, Senior Solicitor, Legal Services, Town Hall, Chapel Road, Worthing, West Sussex, BN11 1HA no later than 21st February 2017 being 28 days following the date of this notice.

4. If no representations or objections are made, or if made are withdrawn, the Council may confirm the Order as an unopposed order. If the Order is sent to the Secretary of State for confirmation any representations or objections which have not been withdrawn will be sent with the Order.

5. The extinguishment of the Restricted Byway shall have effect on the date on which the Council or the Secretary of State confirms the Order.

Dated: 19th January 2017

14. [SIGNATURE OF COUNCIL SOLICITOR]

Susan Sale Solicitor to the Council
Town Hall
Chapel Road
Worthing
West Sussex
BN11 1HA

Parish: **Shoreham-By-Sea**

Agenda Item No.....

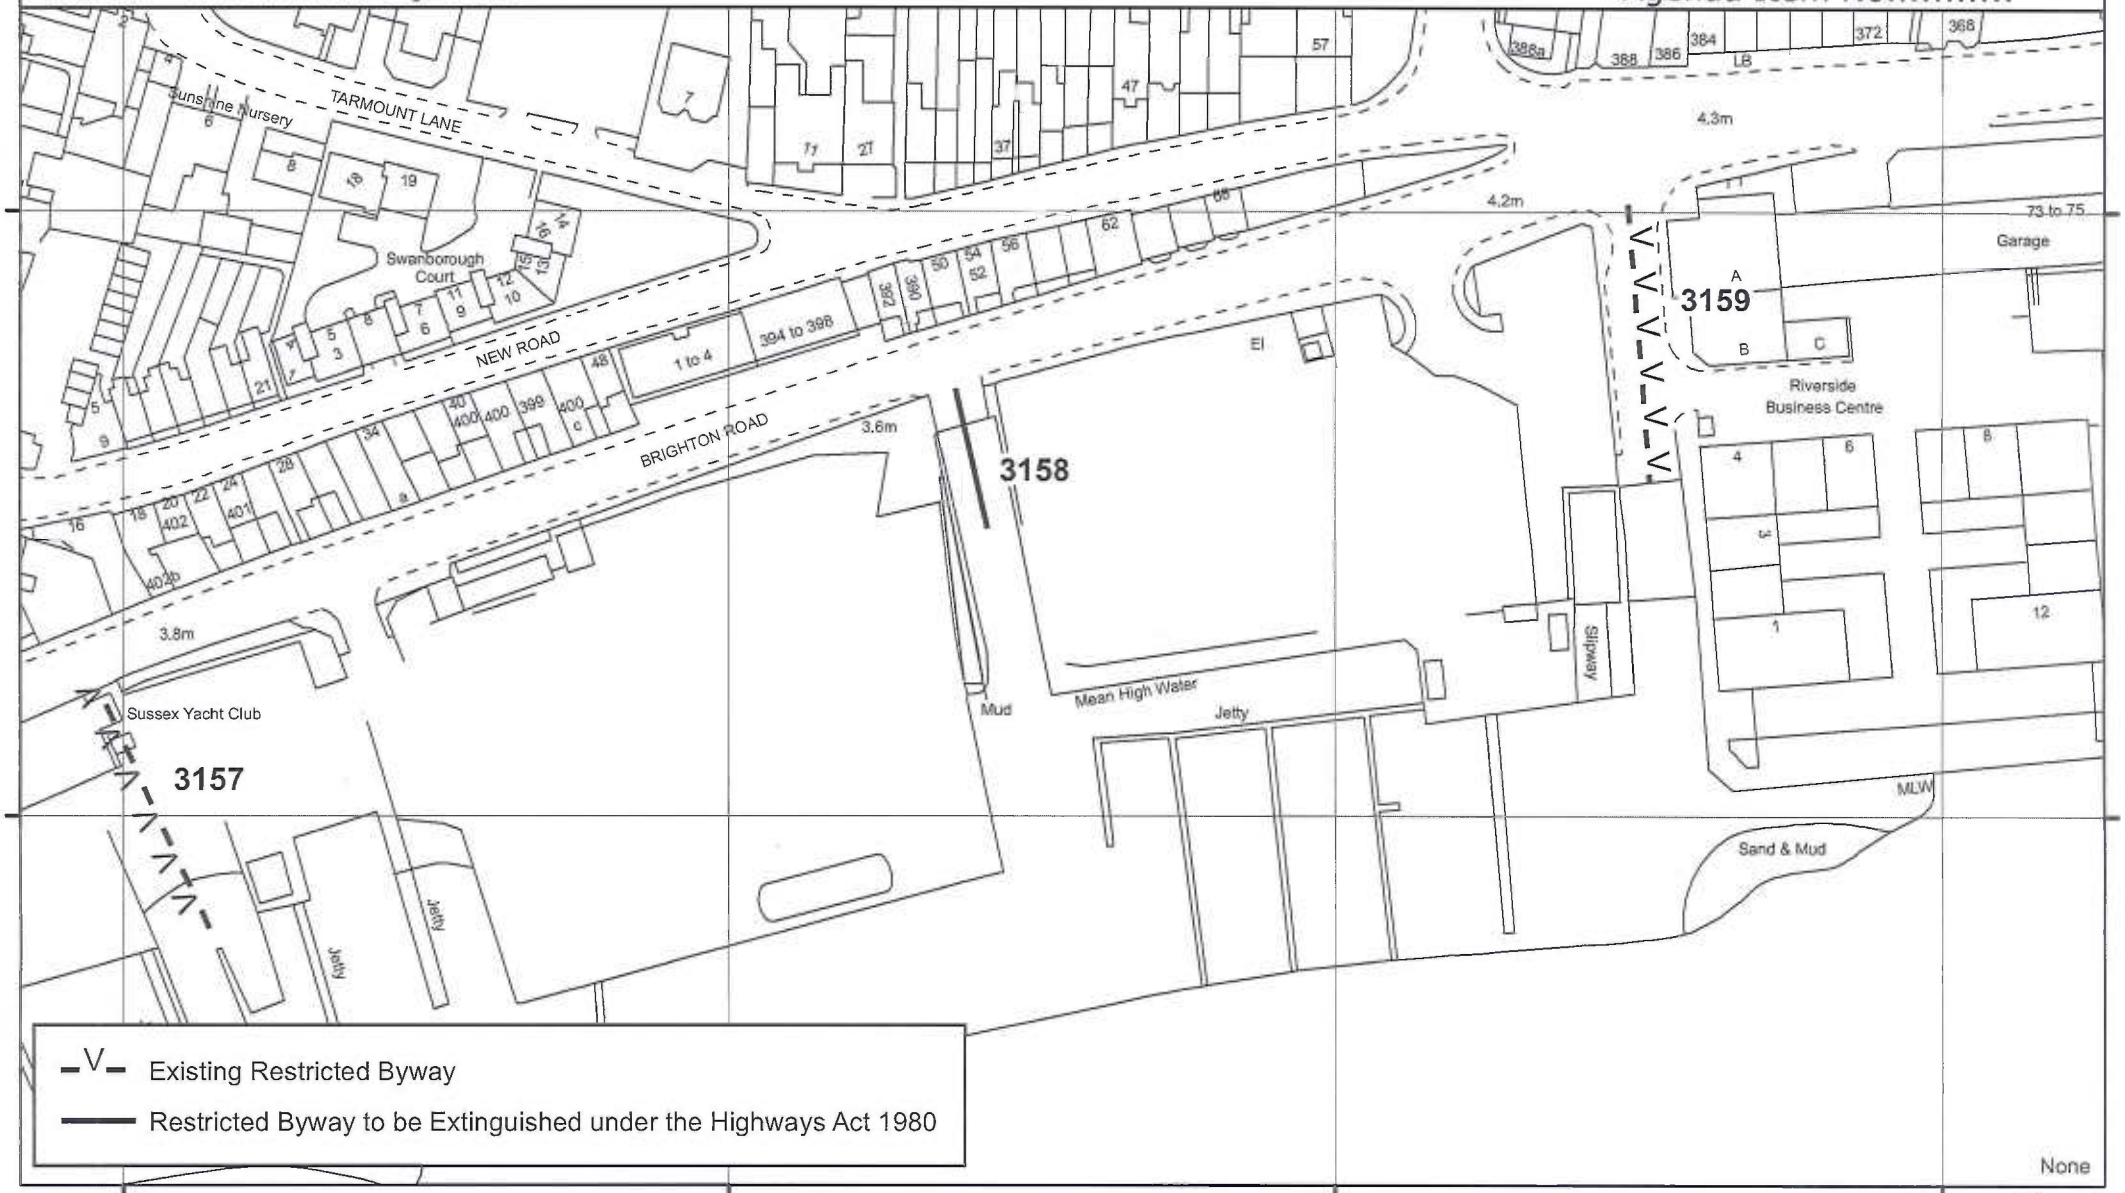

This map is reproduced from Ordnance Survey material with the permission of Ordnance Survey on behalf of the Controller of Her Majesty's Stationery Office (c) Crown copyright. Unauthorised reproduction infringes Crown copyright and may lead to prosecution or civil proceedings. West Sussex County Council, 100023447, 2008.

Shoreham-By-Sea: Proposal to stop up Restricted Byway 3158 - Site Plan

Plan: 01702	1:1,250	OS Sheet: TQ 20 NW	Photocopy liable to distortion	Matt Davey Director of Highways and Transport
Date: 15.12.2016		Grid Ref: 5127 1060		

west sussex county council

N W E S