Adur District Council

# ADUR DISTRICT COUNCIL

## Highways Act 1980

## The Tarmount Hard Extinguishment Order 20160001

Adur District Council (Council) makes this order in exercise of its powers under section 118 Highways Act 1980 (the 1980 Act) because it appears to the authority that the restricted byway described in paragraph [1] below is not needed for public use.

BY THIS ORDER

1. The public right of way over the land situate at Tarmount Hard, Shoreham By Sea, West Sussex shown on the attached map and described in the Schedule to this order shall be extinguished 28 days from the date of confirmation of this order.

2. Where immediately before the date of this order any apparatus of statutory undertakers lies under, in, on, over, along or across any length of the restricted byway to be extinguished by to this order then, those undertakers shall have the same rights in relation to that apparatus after the restricted by-way is extinguished as they had immediately before.

3. This order shall come into force on the date on which notice that it has been confirmed as first published pursuant to Schedule 6 paragraph 1 of the 1980 Act and may be cited as the Tarmount Hard Extinguishment 20160001

Made: 19th January 2017

The Common Seal of the Adur District Council
was hereto affixed
in the presence of:

.....
Authorised Signatory

1030

011349-cp-ap/499007

## Schedule

The Restricted Byway known as Tarmount Hard, Shoreham By Sea, West Sussex measuring 46 metres long and 9.8 metres wide at its north end and 10.6 metres wide at its southern end situated to the east of the Sussex Yacht Club and South of Brighton Road as indicated on the attached map.

Parish: **Shoreham-By-Sea**

Agenda Item No.....

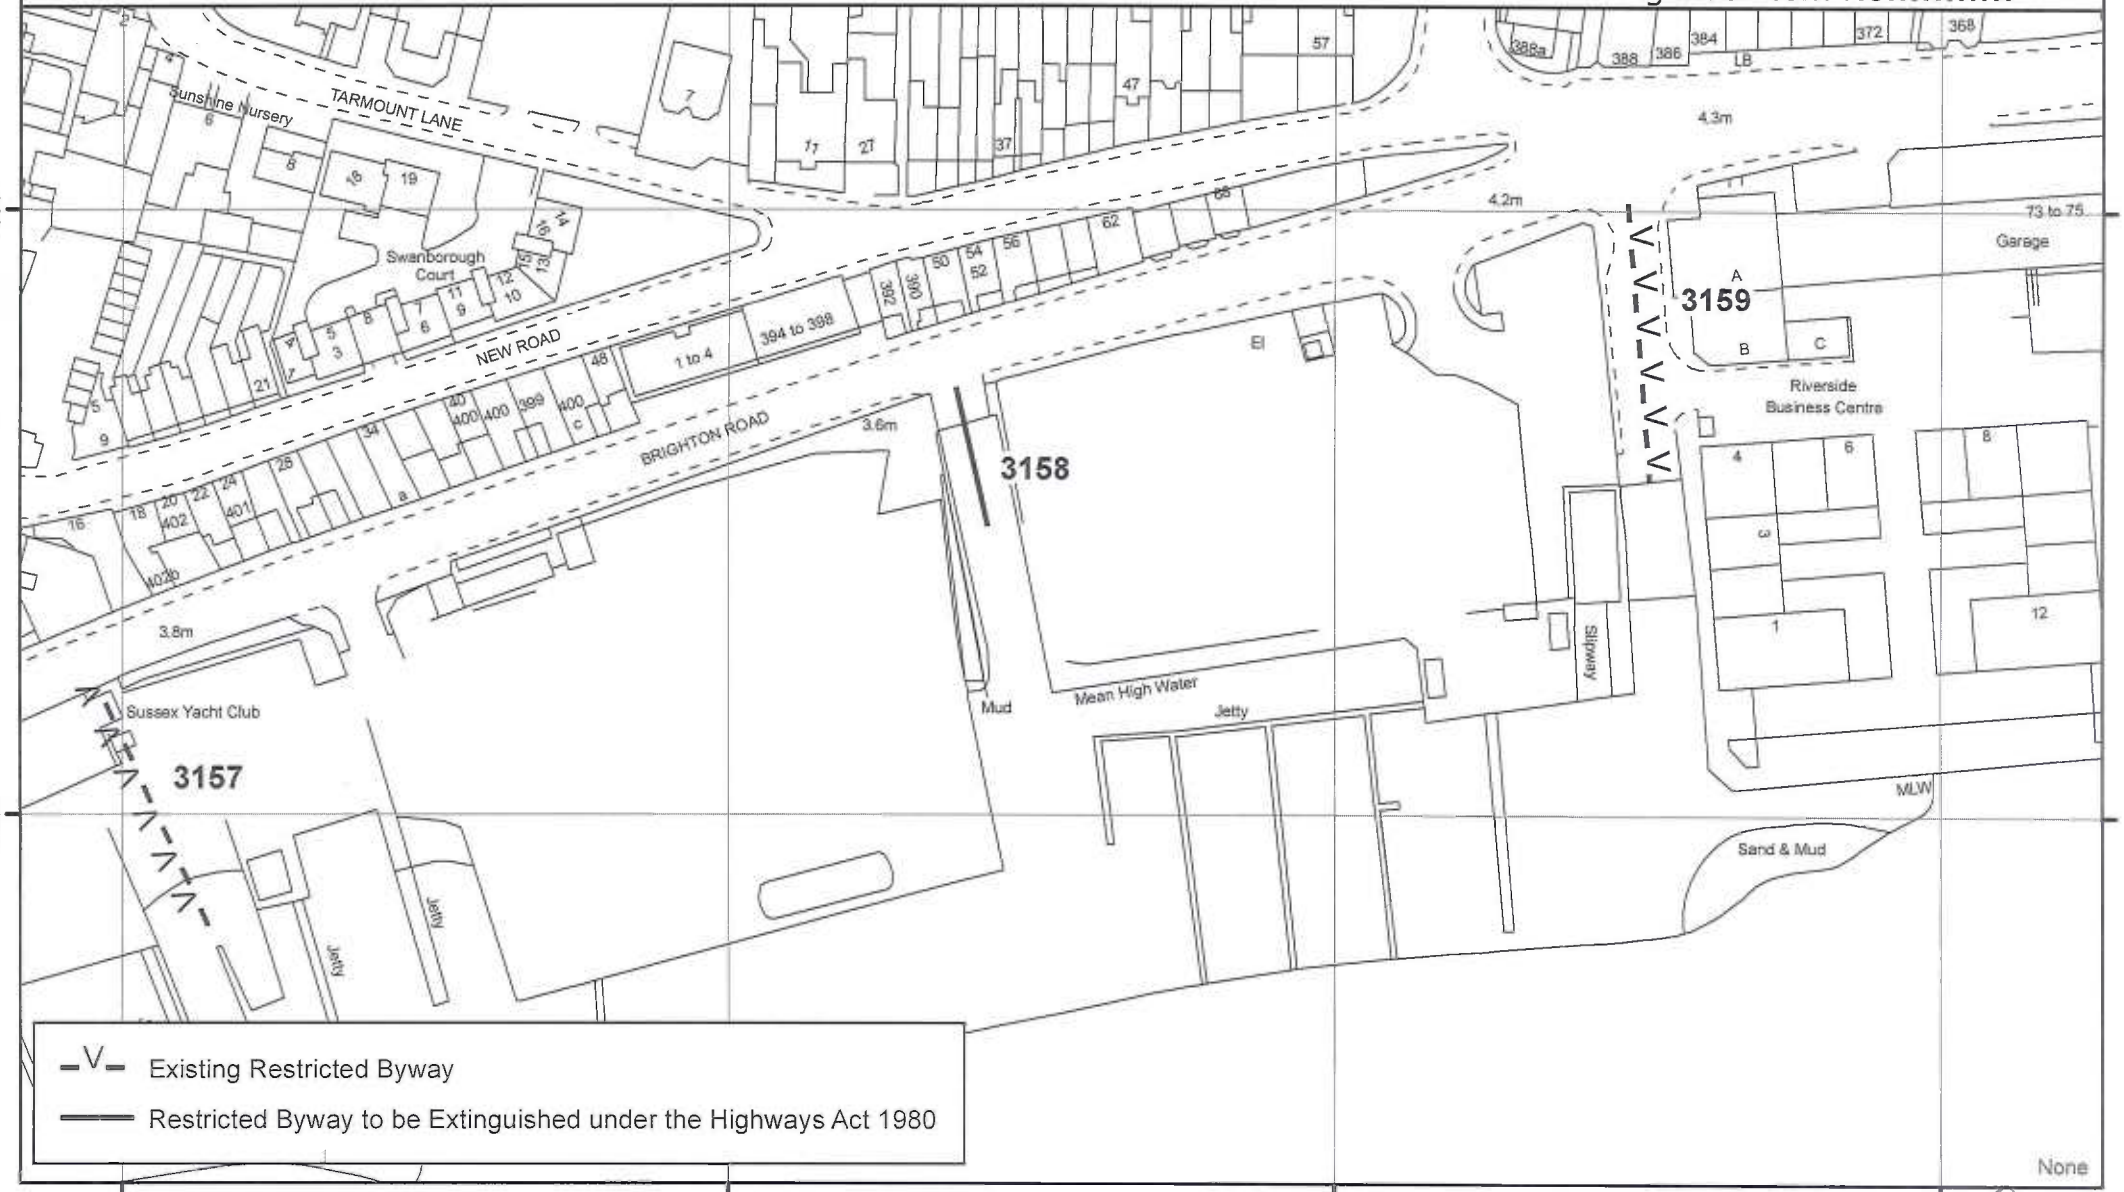


None

Richard Hale

This map is reproduced from Ordnance Survey material with the permission of Ordnance Survey on behalf of the Controller of Her Majesty's Stationery Office (c) Crown copyright. Unauthorised reproduction infringes Crown copyright and may lead to prosecution or civil proceedings. West Sussex County Council, 100023447, 2008.

# Shoreham-By-Sea: Proposal to stop up Restricted Byway 3158 - Site Plan

| | | | | |
|---|---|---|---|---|
| Plan: 01702 | 1:1,250 | OS Sheet: TQ 20 NW | Photocopy liable to distortion | Matt Davey Director of Highways and Transport |
| Date: 15.12.2016 | | Grid Ref: 5127 1060 | | |

west sussex county council

N W E S