

NORTH ELEVATION AS PROPOSED



SOUTH ELEVATION AS PROPOSED



EAST ELEVATION AS PROPOSED

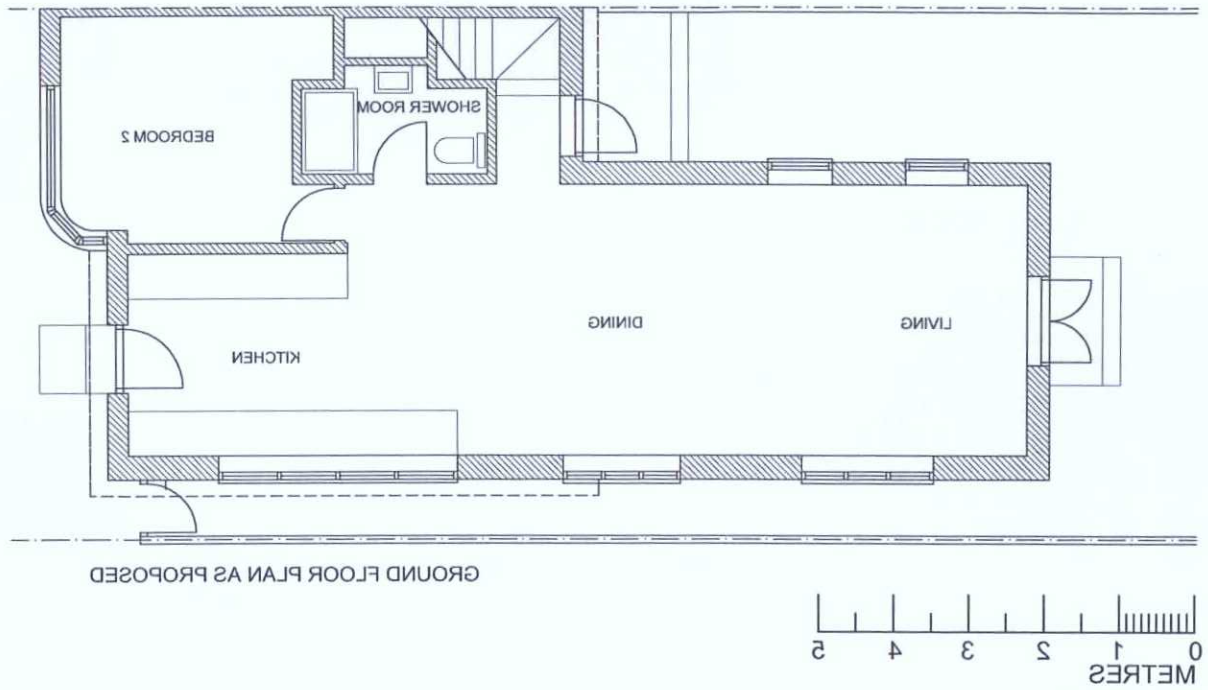

GROUND FLOOR PLAN AS PROPOSED

AMENDMENT

ADUR & WORTHING PLANNING SERVICES	
PLAN	AWDM/ 1574/15
~~DATE VALID~~	Rec: 10/3/16

REV A - EAST GABLE & DORMER GABLES LEFT UNCHANGED RR 07-03-2016

PROPOSED EXTENSION AND ALTERATIONS TO
38 ORIENT ROAD, LANCING, BN15 8JZ

DRAWING NO. 11 REV A

SCALE 1:100 @A3

PLANS AND ELEVATIONS AS PROPOSED

DRAWN BY RR 19-11-15

RICHARD ROBINSON RIBA

RR ARCHITECTS
3 PACIFIC COURT, RIVERSIDE
SHOREHAM BY SEA
BN43 5AG
01273 452 634 07860 632 542
E-MAIL richard@rr-architects.co.uk

NORTH