

AMENDMENT

ADUR & WORTHING PLANNING SERVICES	
PLAN	AWDM/ 0134/16
DATE ~~VALID~~	Rec: 19/9/16

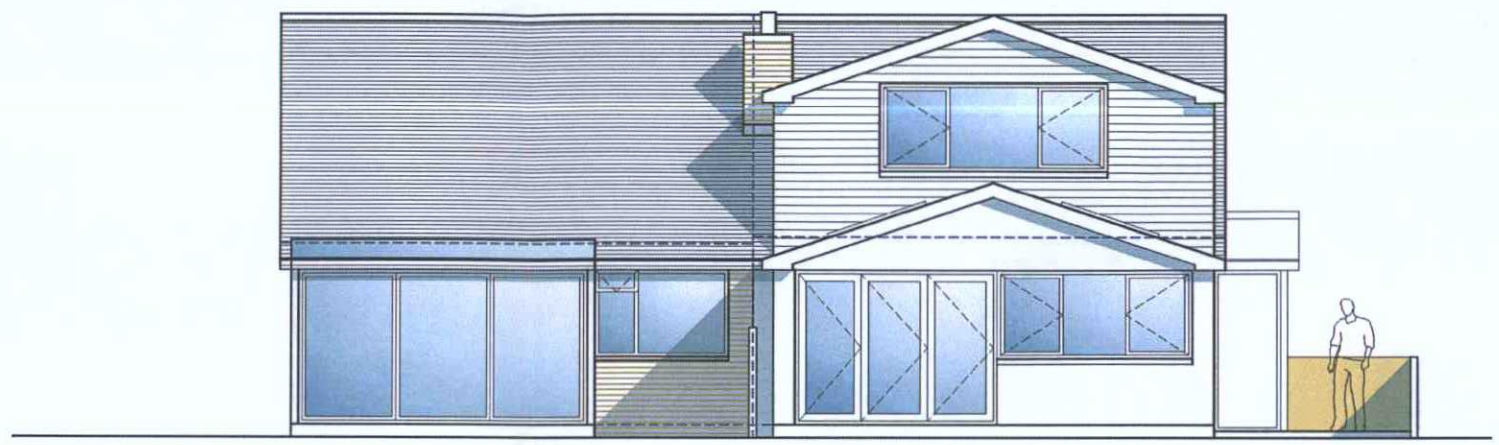

Proposed rear \ west elevation Scale 1:100 @A3

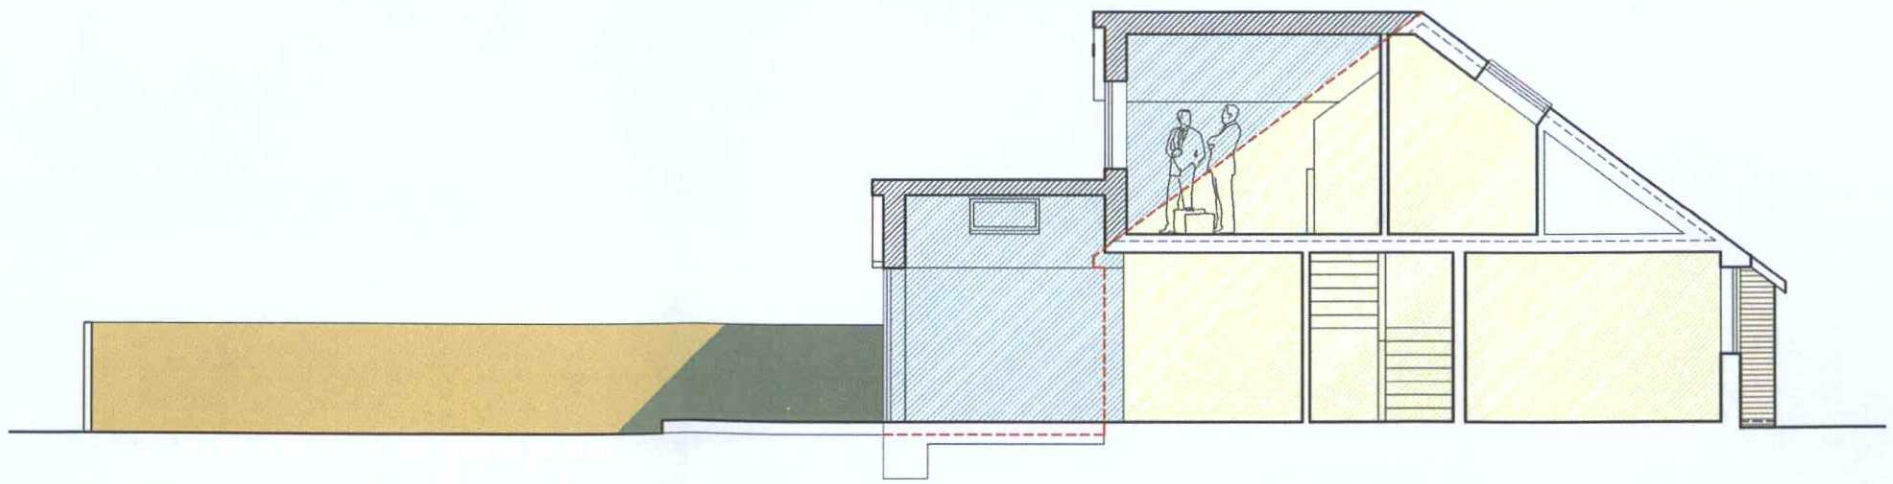

Proposed section Scale 1:100 @A3

Certificate of Lawfulness

A 190316 Porch roof pitch reduced to make it 3m high

rev.	date

These drawings should be approved by Local Authority. No dimensions to be scaled from this drawing. All dimensions to be checked on site. This drawing is copyright and should not be reproduced without the permission of the MOONCIE STUDIO.

client
Tomas Lerner

project
33 Burnside Crescent Sompting, BN15 9TJ

drawing
Proposed elevations

scale **1:100@A3** date **14.01.16**

MOONCIE STUDIO
Architectural design services
Mobile: 07895223239
Email: nathan.mooncie@btinternet.com

rev.	
M 93\13	A

0m 1m 2m 3m 4m 5m 6m 7m 8m 9m 10m