

AMENDMENT

ADUR & WORTHING PLANNING SERVICES	
PLAN	AWDM\ 0134\16
DATE VALID	Rec: 19/9/16

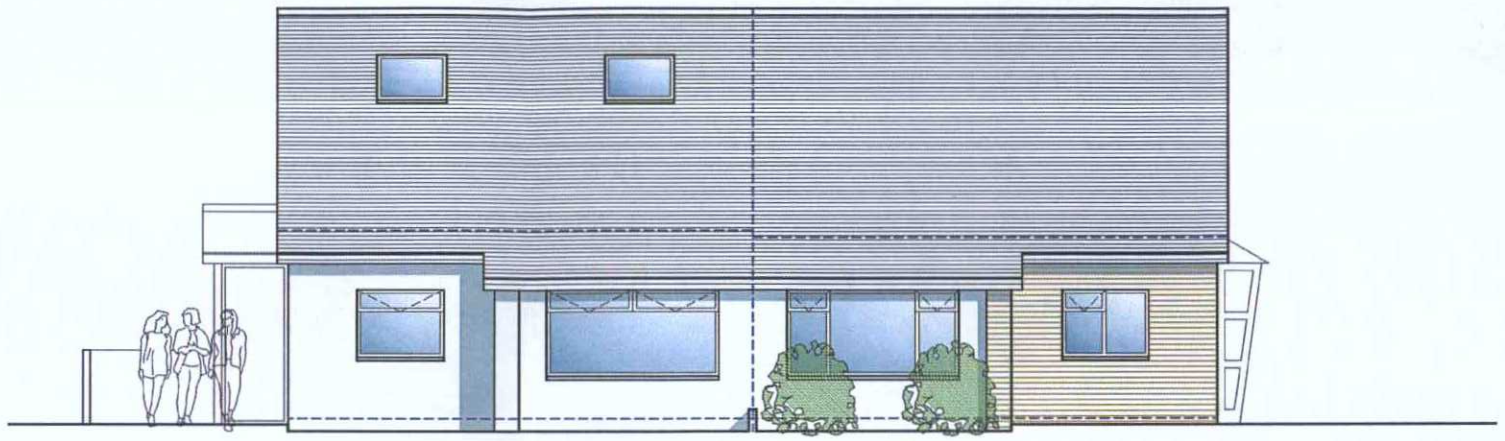

Proposed front \ east elevation Scale 1:100 @A3

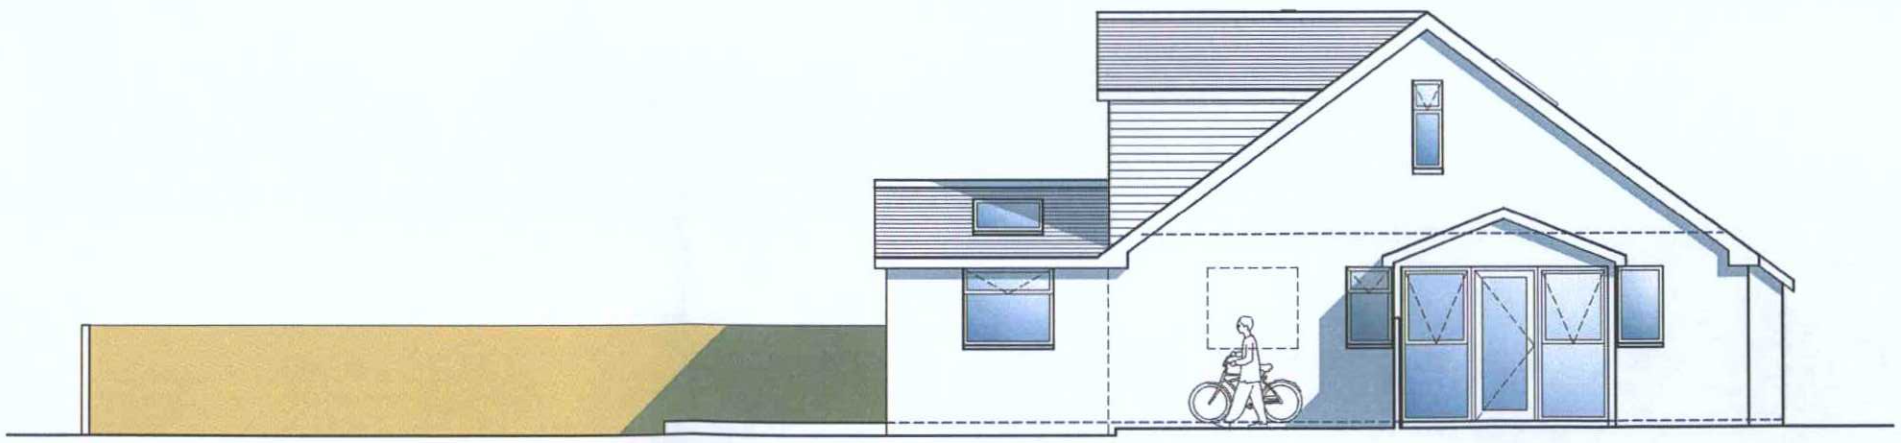

Proposed side \ north elevation Scale 1:100 @A3

0m 1m 2m 3m 4m 5m 6m 7m 8m 9m 10m

Certificate of Lawfulness

A 19/3/16 Porch roof pitch reduced to make it 3m high

rev.	date

These drawings should be approved by Local Authority. No dimensions to be scaled from this drawing. All dimensions to be checked on site. This drawing is copyright and should not be reproduced without the permission of the MOONCIE STUDIO.

client **Tomas Lerner**

project **33 Burnside Crescent Sompting, BN15 9TJ**

drawing **Proposed elevations**

scale **1:100@A3** date **14.01.16**

MOONCIE STUDIO
Architectural design services
Mobile: 07890623239
Email: nathan.mooncie@btinternet.com

rev. **A**

M 94\12