DO NOT SCALE FROM THIS DRAWING

AMENDMENT

ADUR & WORTHING PLANNING SERVICES

PLAN	AWDM/ 0402/16
DATE VALID	Rec. 22/3/16



South Elevation



East Elevation



North Elevation

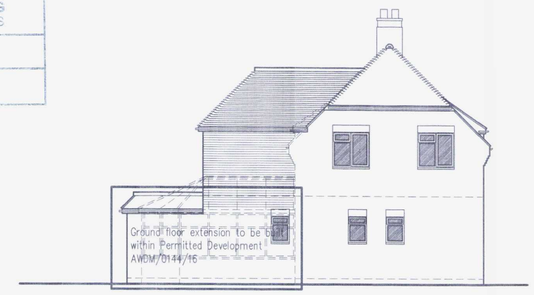

West Elevation

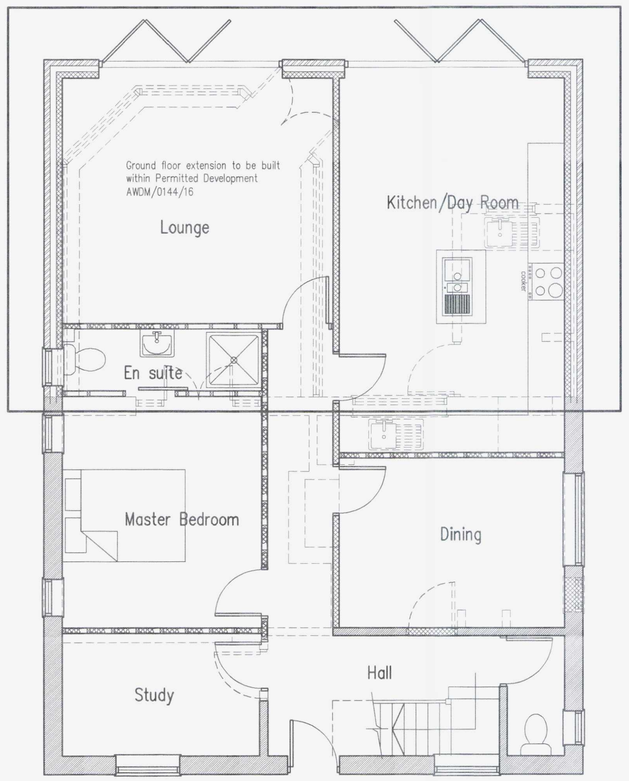

Ground Floor Plan

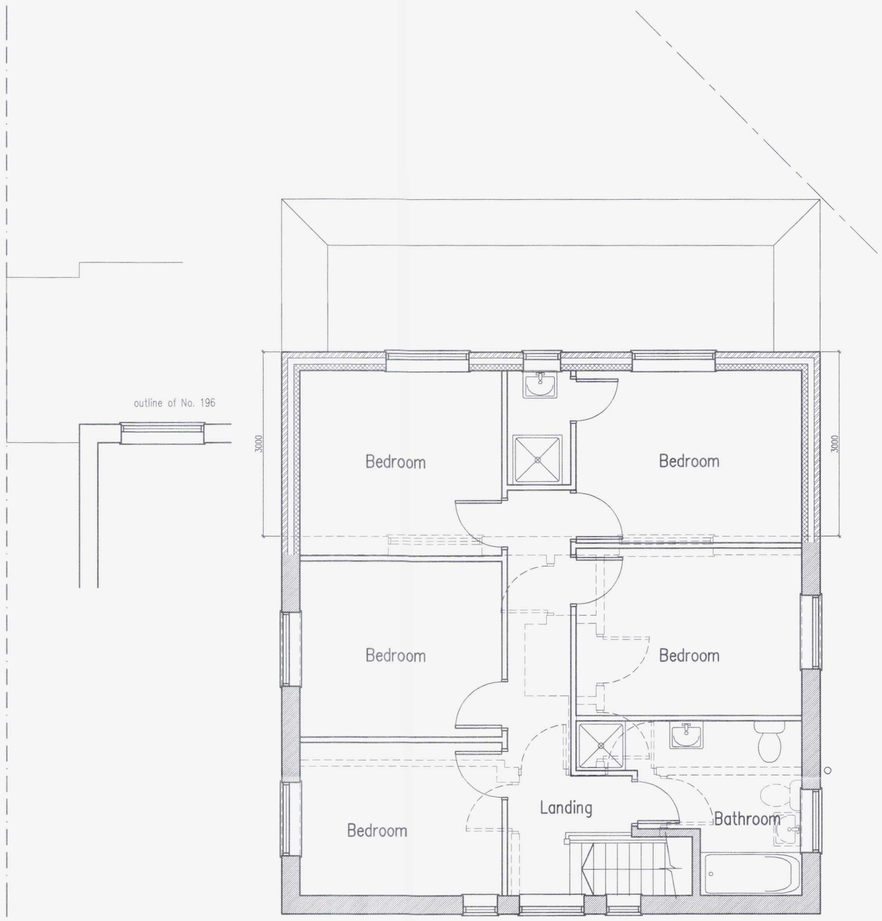

First Floor Plan

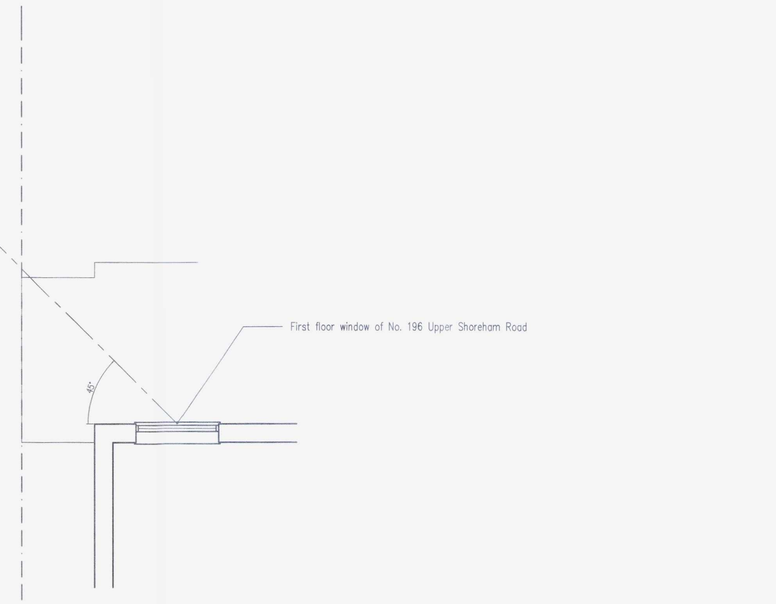



1m 2m 3m 4m 5m 6m 7m 8m 9m 10m
1:50 Scale Bar

1m 2m 3m 4m 5m 6m 7m 8m 9m 10m
1:100 Scale Bar

A	22.03.16	First floor roof amended

Proposed First Floor Rear Extension At: 198 Upper Shoreham Road, Shoreham-By-Sea, West Sussex

rja Planning & Building Consultants Ltd.
1st Floor
10 High Street
Shoreham-By-Sea
West Sussex BN43 5DA
t: 01273 467297 mob: 07971 375739
e: rex@rjapbc.co.uk web: www.rjapbc.co.uk

Chartered Institute of Architectural Technologists

PROJECT: 198 Upper Shoreham Road, Shoreham-By-Sea
DRAWING TITLE: Proposed Floor Plans & Elevations
CLIENT: Mr & Mrs M Draper
DWG NO: 02
REVISION: A
SCALE: 1:50, 1:100 @ A1
DATE: 10.03.16
DRAWN: rex