Site Plan - 5 Nightingale Avenue Heat Pump

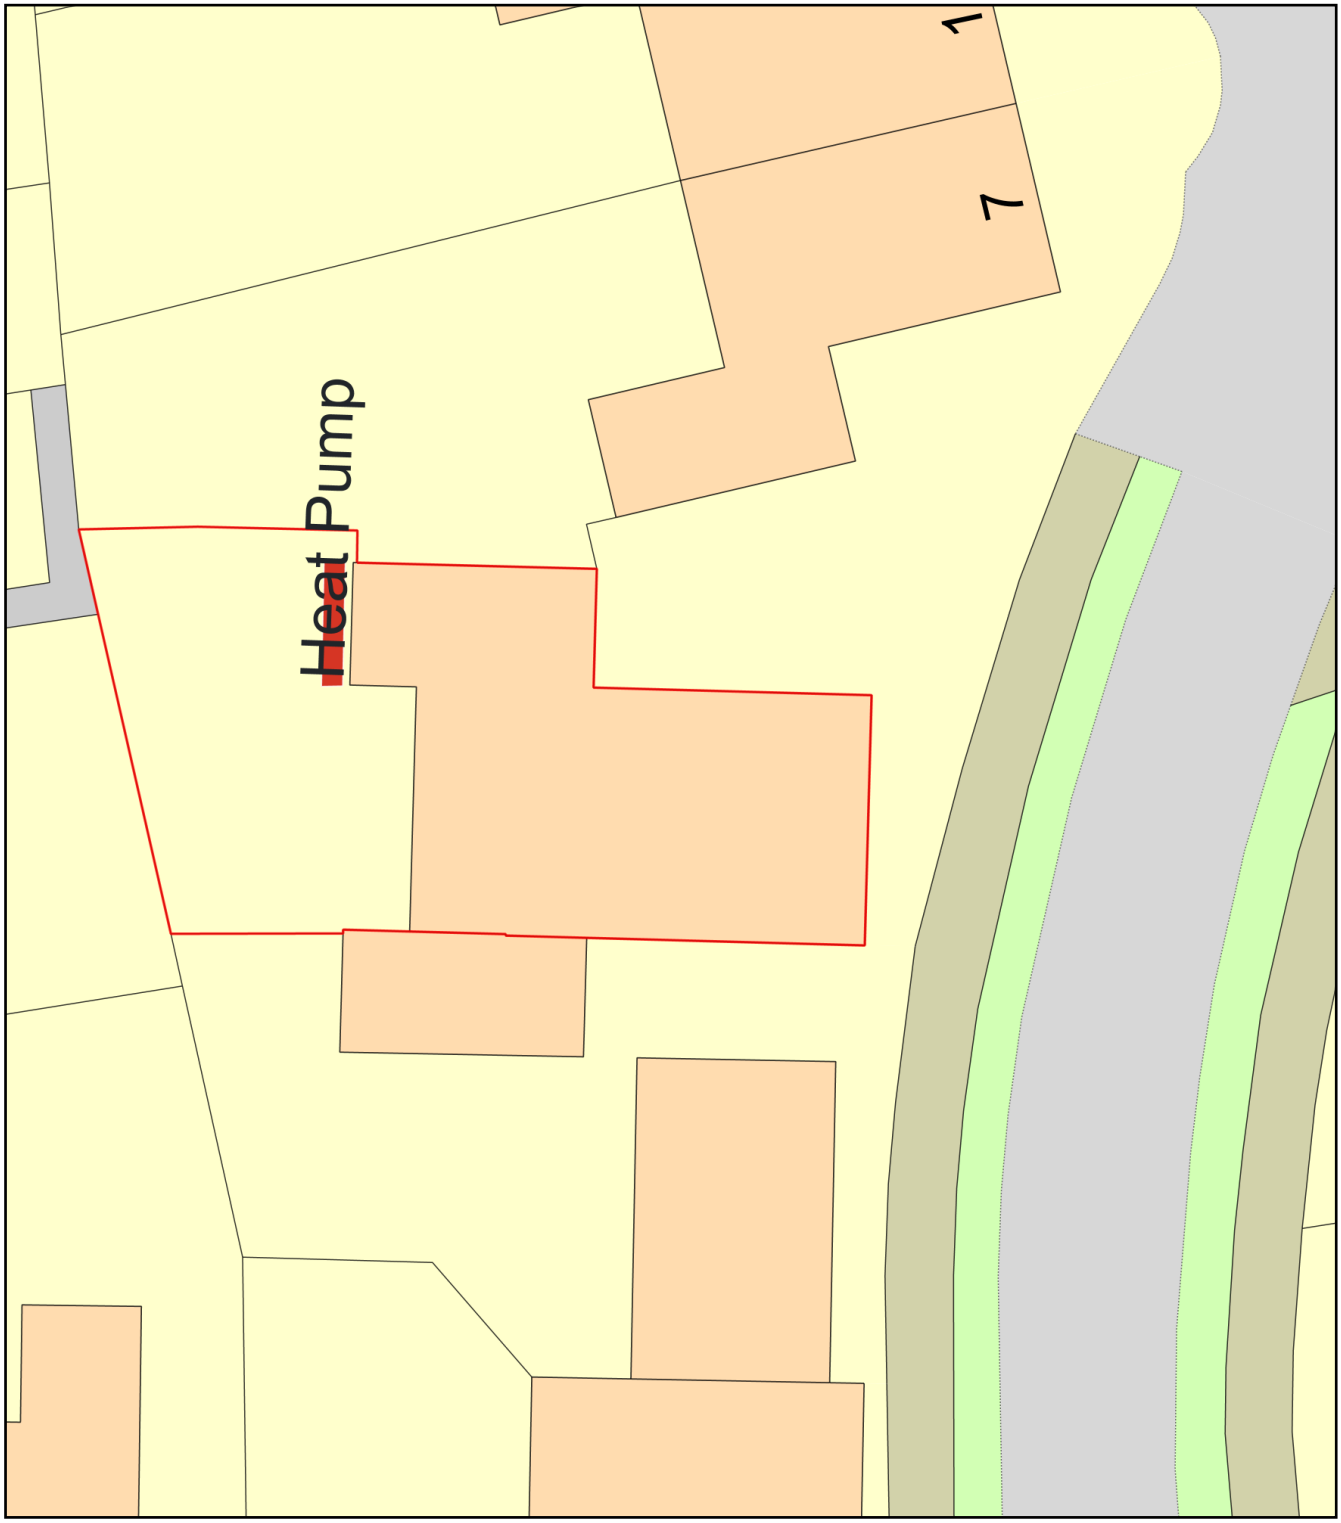

0 10

Metres

N

ReQuestaPlan

Plan Produced for: Rob Leggatt

Date Produced: 20 Mar 2024

Plan Reference Number: TQRQM24021105924721

Scale: 1:200 @ A4

© Crown copyright and database rights 2023 OS 100042766