NOTES:

N

0m 10 20 30 40 50

1:500

KEY

Ownership Boundary

Application Boundary
0.87 hectares / 2.14 acres

Car Parking

Existing
255 total inc.
9 disabled bays
7 parent & child bays

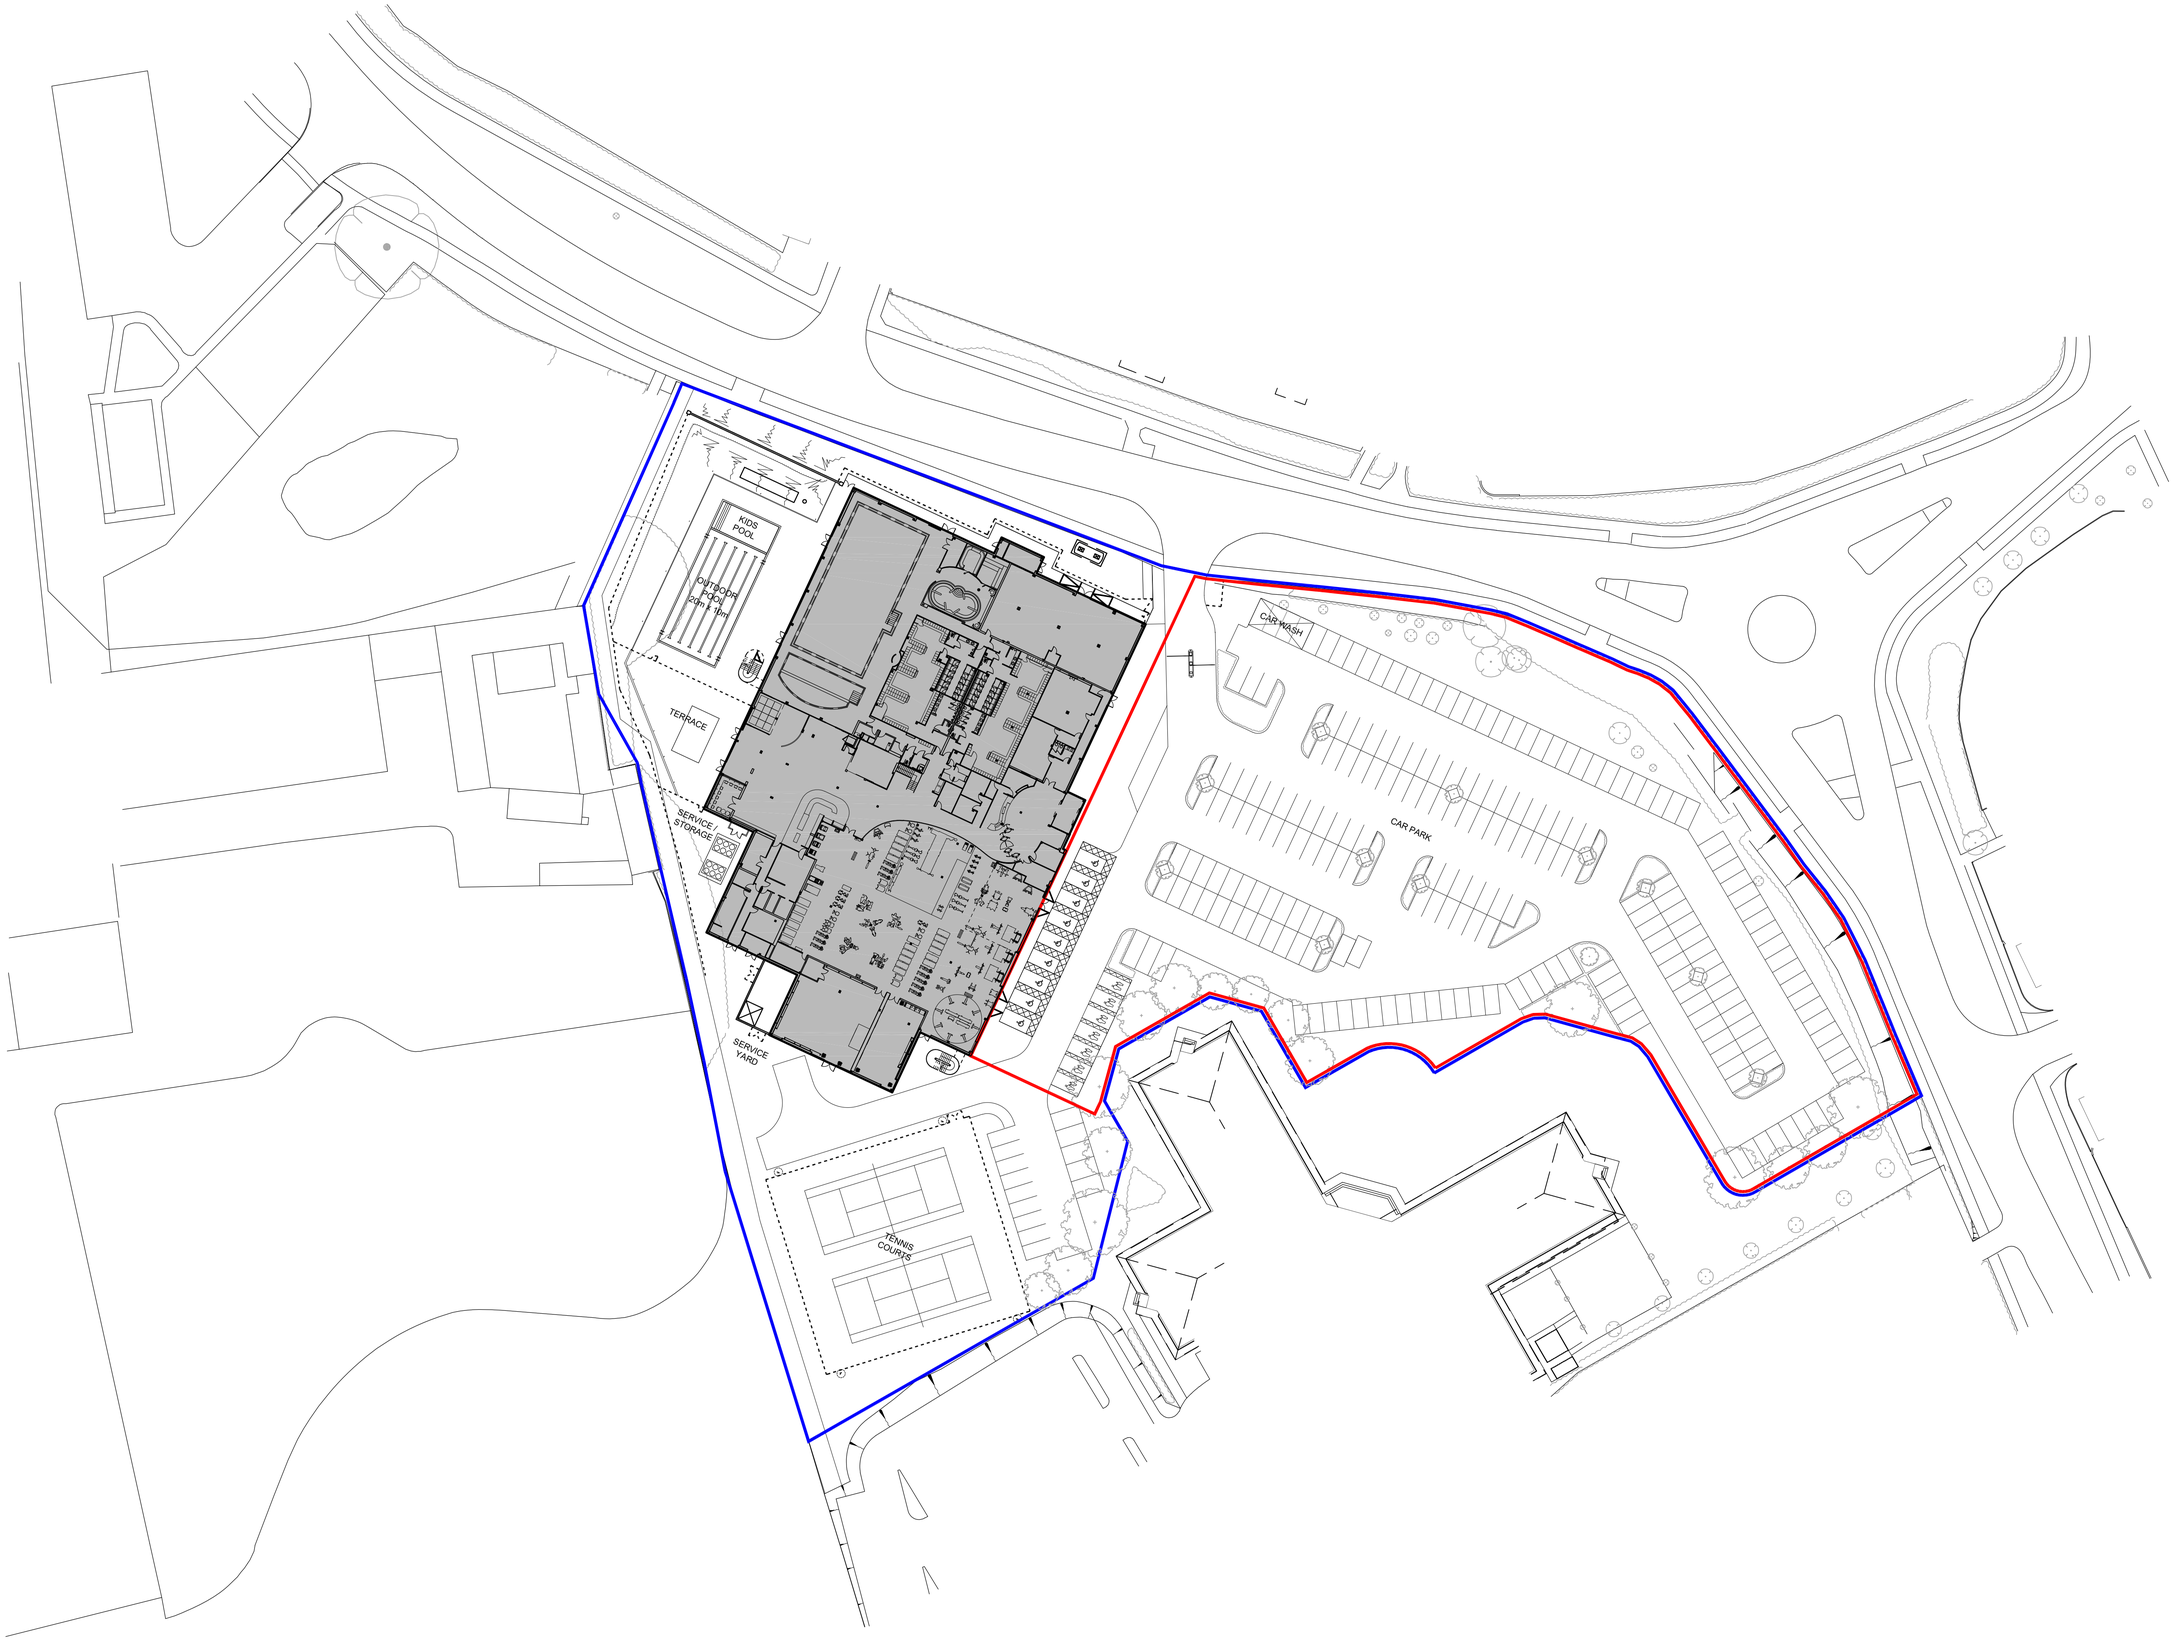

REVISION: P01 BY: CDAR CHECKED: MPB DATE: 22/02/2024
PLANNING ISSUE

STATUS

S4a | FOR PLANNING

CLIENT

David Lloyd CLUBS

PROJECT

WORTHING

TITLE

EXISTING SITE PLAN

Hadfield Cawkwell Davidson

Broomgrove Lodge, 13 Broomgrove Rd, Sheffield, S10 2LZ T 0114 266 8181 www.hcd.co.uk

HCD PROJECT NO.	SCALE	REV.
2022-314	1:500 @ A1	P01

PROJECT NO.	ORIGINATOR	VOLUME	LEVEL	TYPE	ROLE + NUMBER
22314	HCD	ZZ	00	DR	A-PL-002

S:\Architecture\2022-314\Drawings\DR - Plotsheets\Worthing\A-PL-002 Existing Site Plan.dwg

© HCD