Single story extension - Location Plan

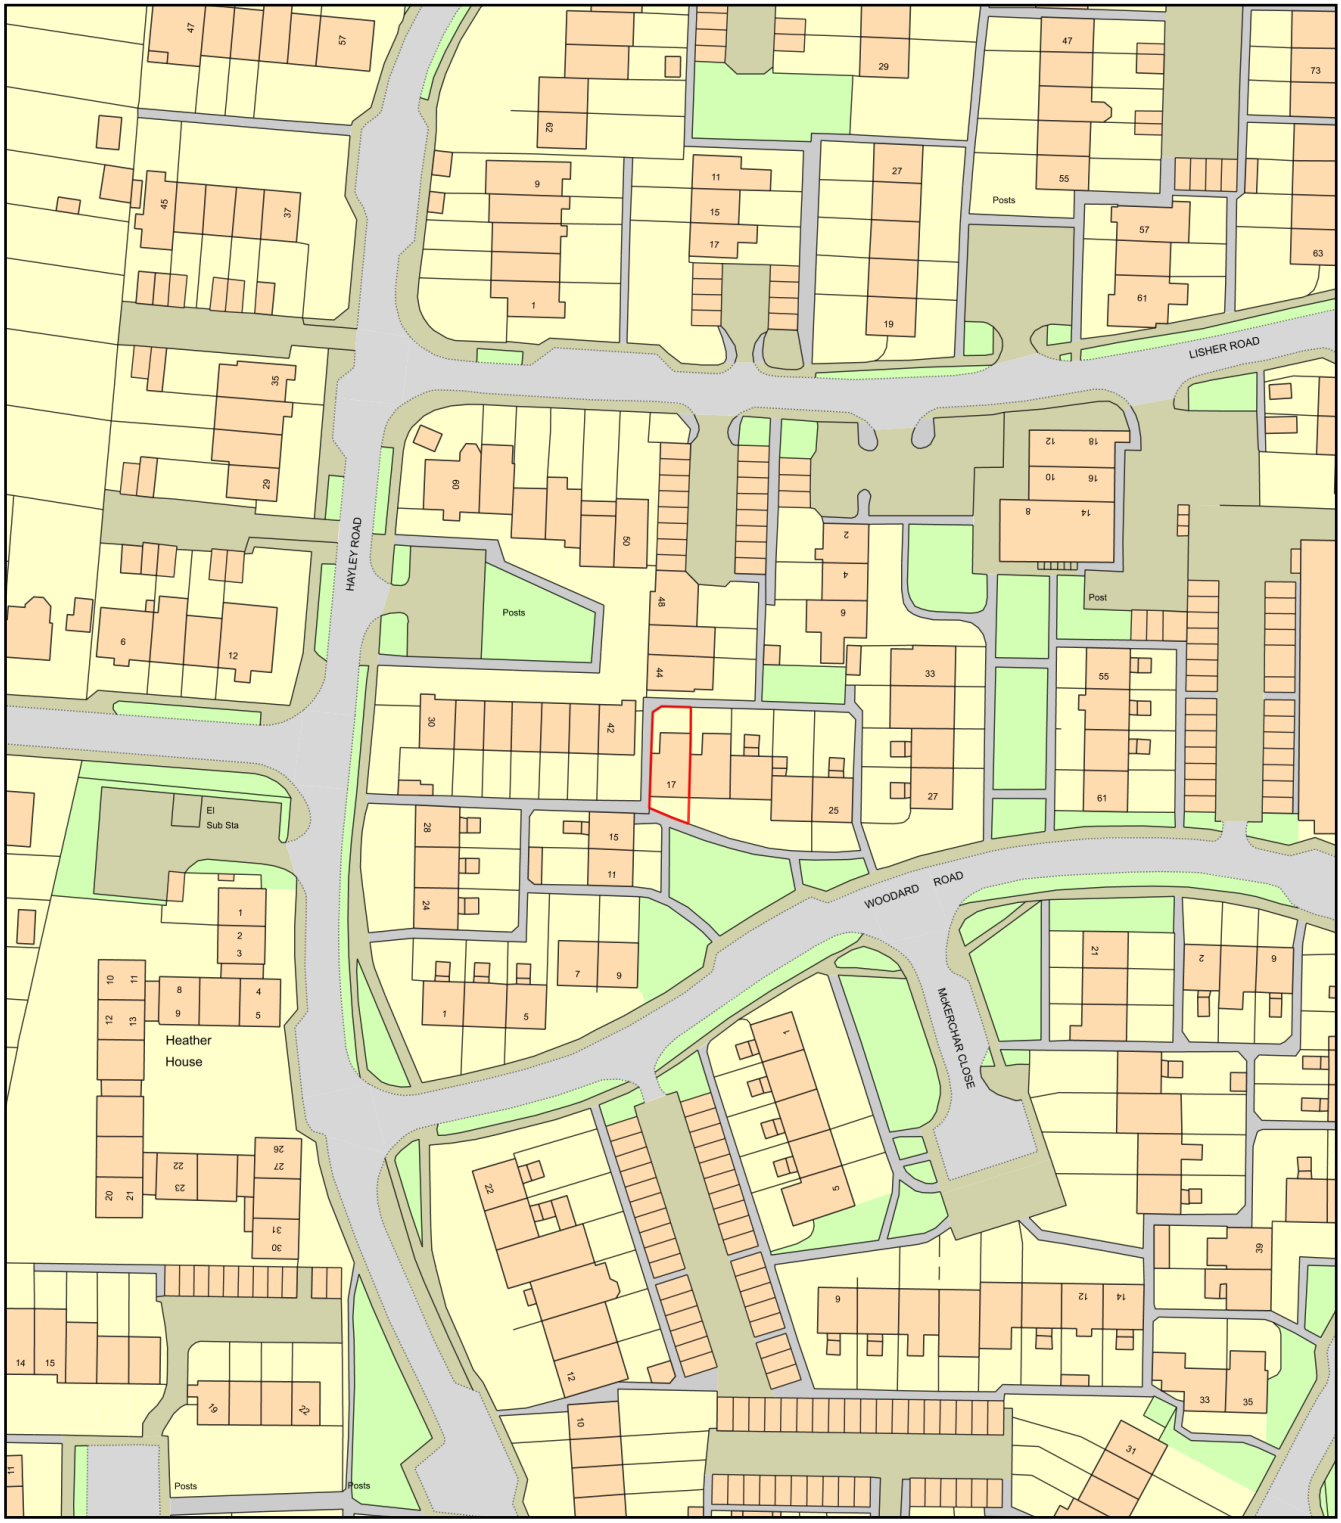

0 50
Metres

N

ReQuestaPlan

Plan Produced for: Ashley brookes-baker

Date Produced: 18 Dec 2020

Plan Reference Number: TQRQM20353064943293

Scale: 1:1250 @ A4

© Crown copyright and database rights 2019 OS 100042766