

Existing Front (West) Elevation (Scale 1:100)

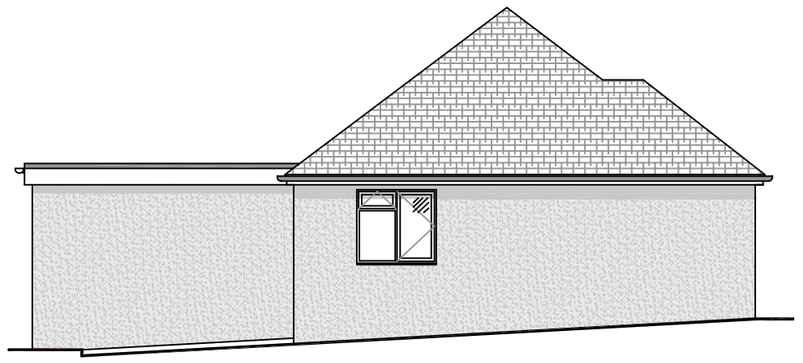

Existing Rear (East) Elevation (Scale 1:100)

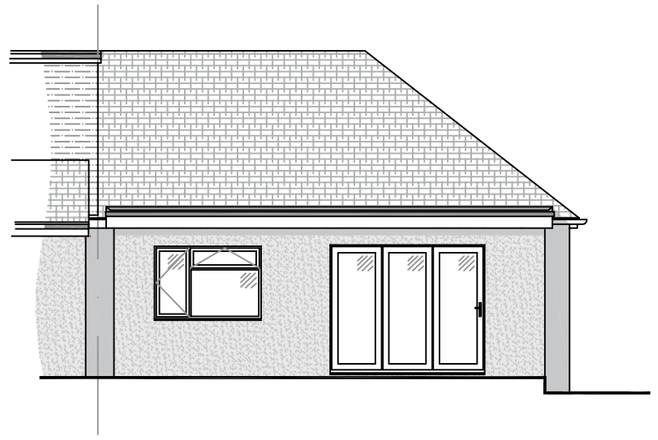

Existing Side (North) Elevation (Scale 1:100)

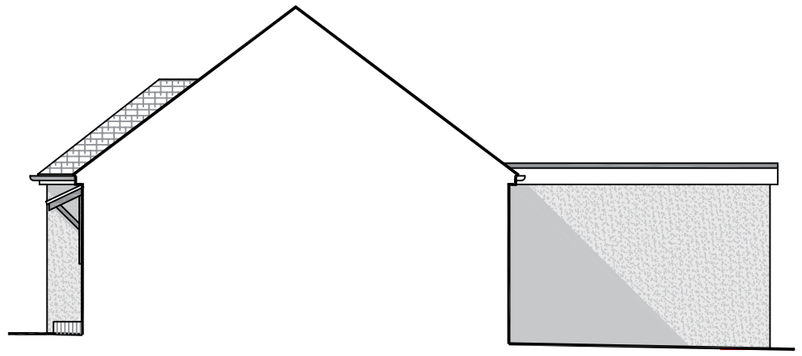

Existing Side (South) Elevation (Scale 1:100)

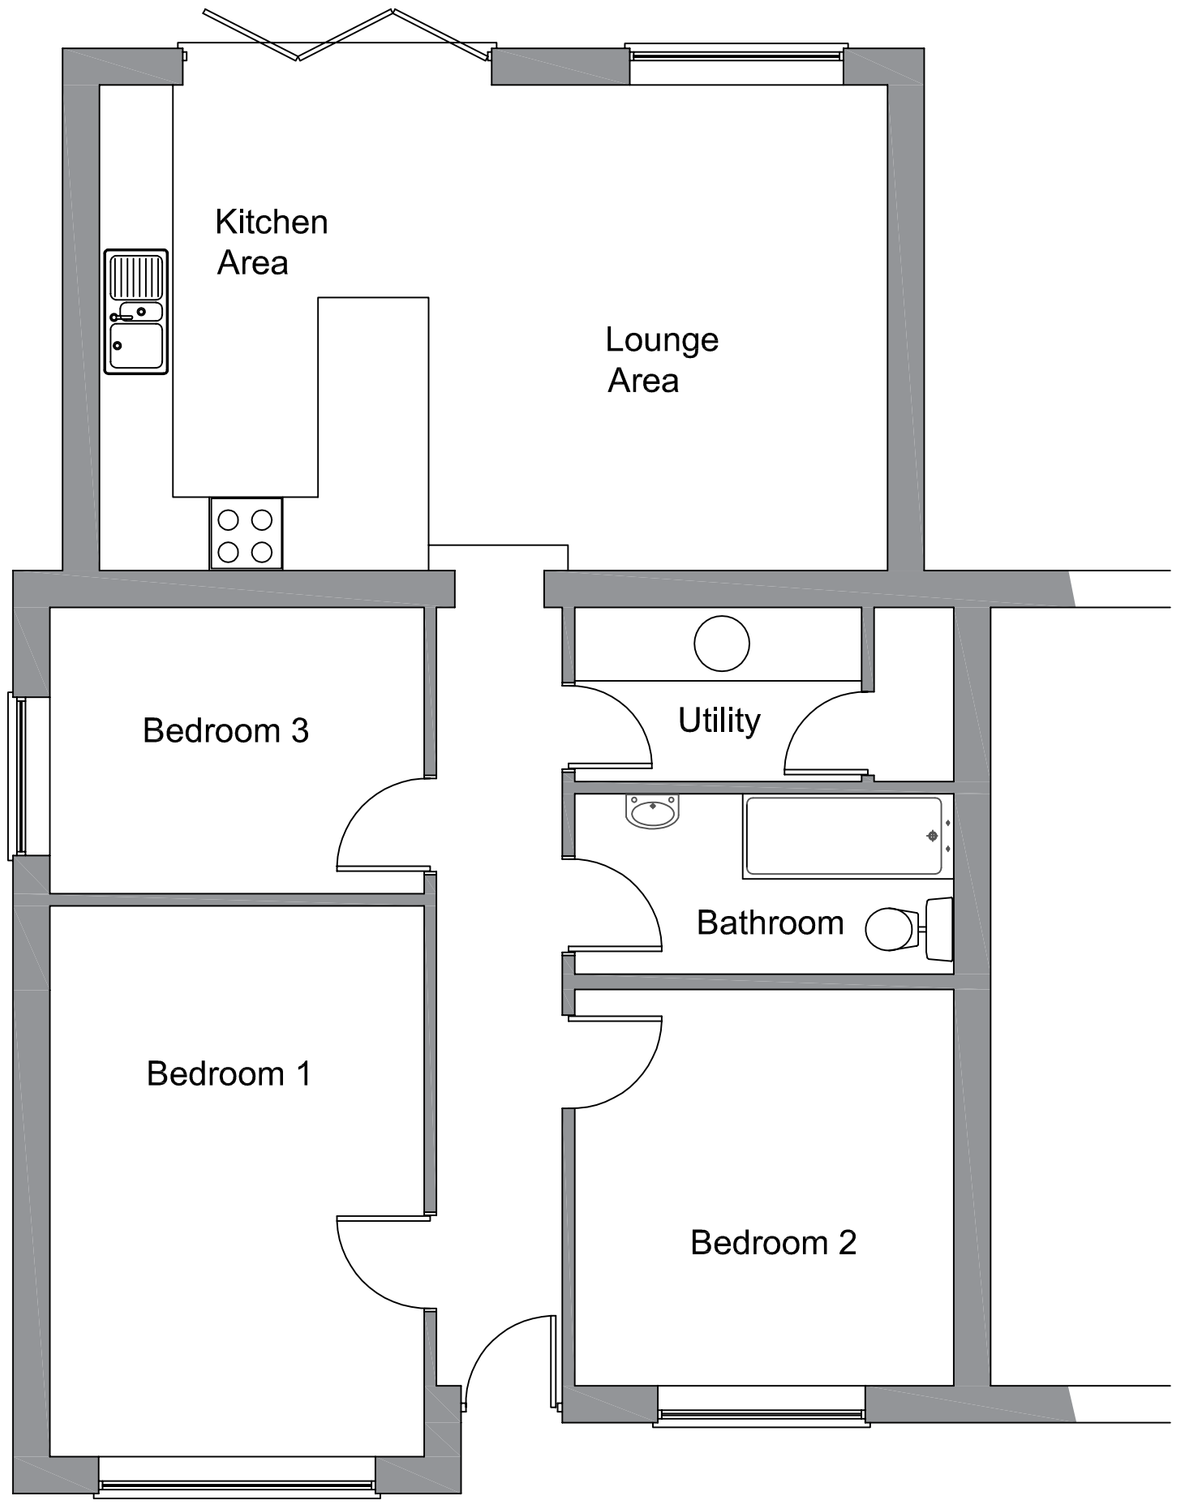

Existing Ground Floor Plan (Scale 1:50)

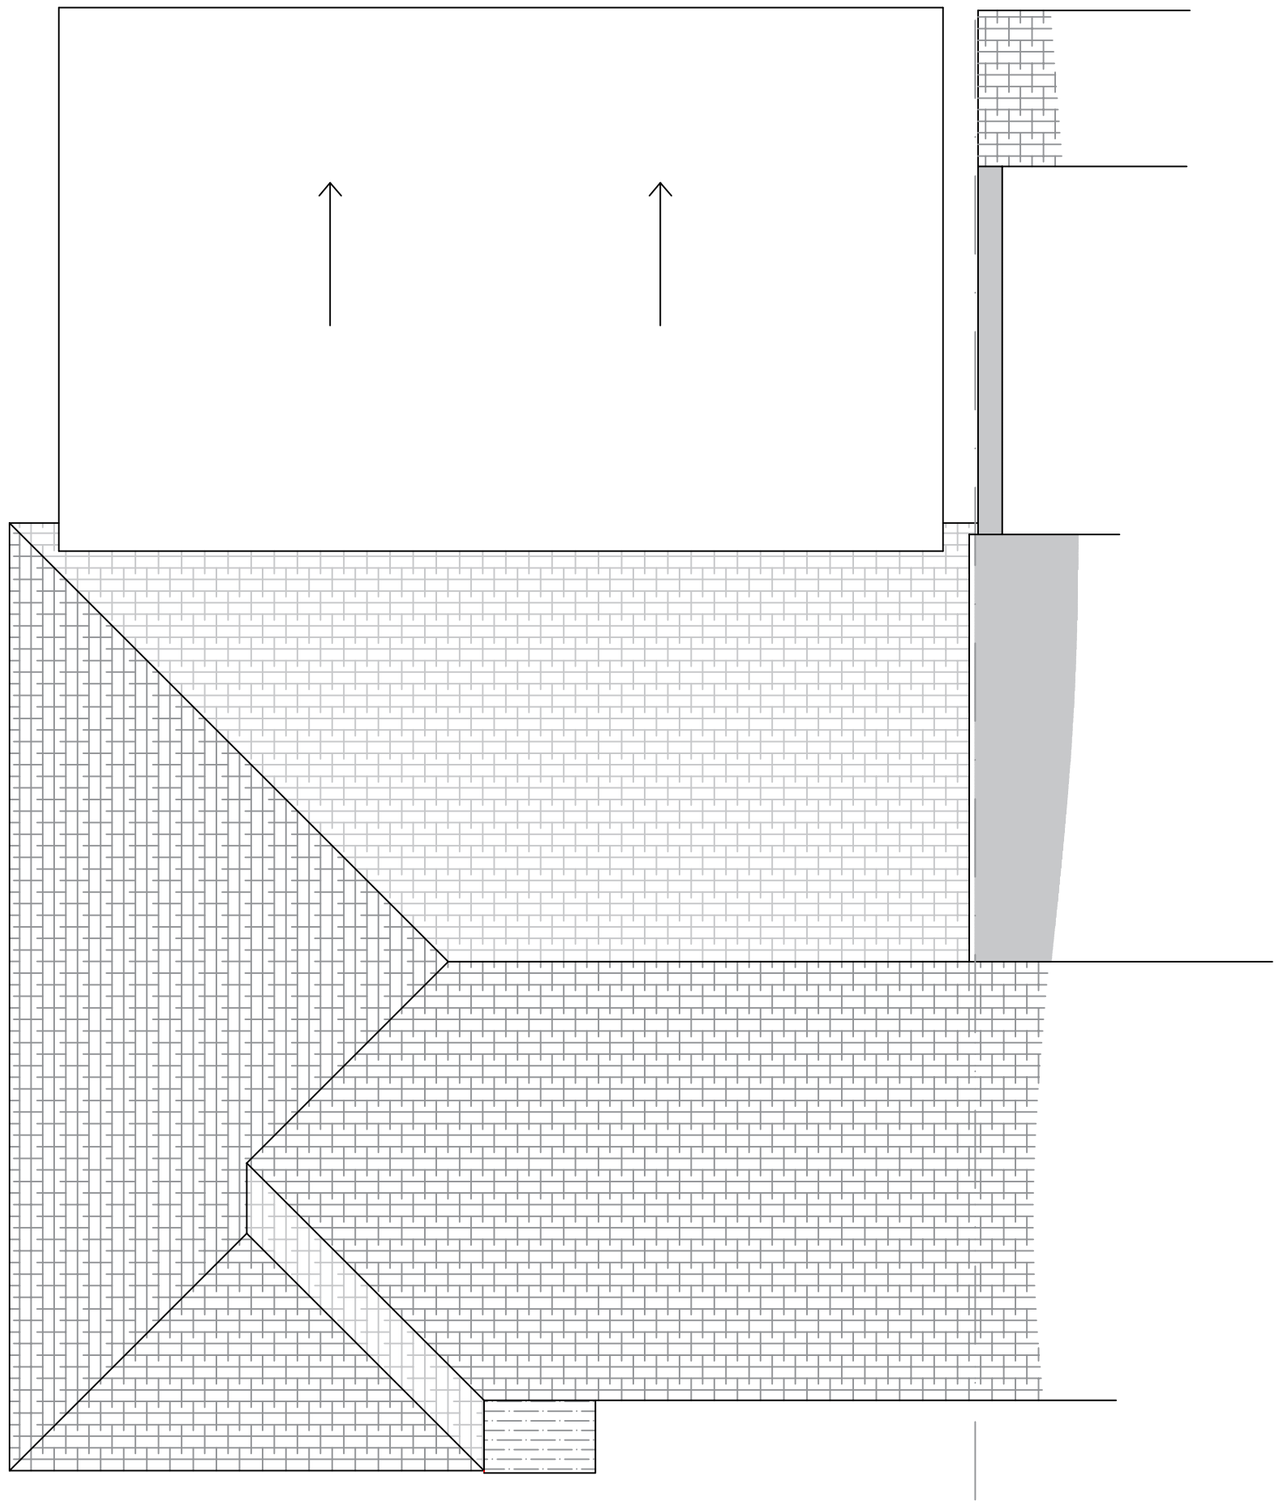

Existing Roof Plan (Scale 1:50)

Scale Bar (1:100)

0m 5m 10m

Scale Bar (1:50)

0m 5m

revisions

DOWNSVIEW
ASSOCIATES
Chartered Surveyors

Little Acorns, Hampers Lane, Storrington,
West Sussex, RH20 3HZ
Tel: 01903 740367 Mob: 7525 844965
Email: mail@downsviewsurveyors.co.uk

RICS

address
31 Valley Road
Sompting
Lancing
BN15 0JP

project
Proposed loft conversion

title
Existing Layouts and elevations

scale:	date:	revisions:
As noted @ A2	July 2020	

drawing number
2020.276.01