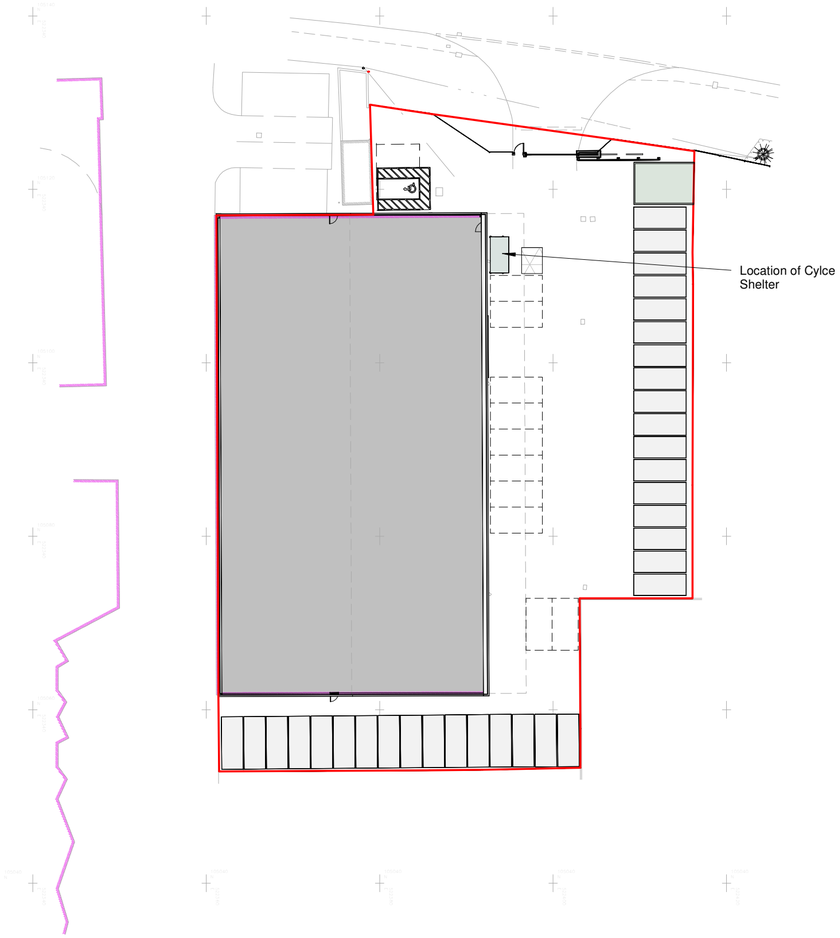


2 0 2 4 6 8 10
SCALE 1:200 m

North

Standard Unit Size: (or similar)

Length: 4150mm
Width: 2140mm
Height: 2150mm

Capacities:

4 Cycles, 2 Sheffiled stands

Features:

- Colour RAL 9006
- Polycarbonate End Panels Included
- Robust modular construction featuring load bearing purlins
- Welded end frames and purlin section made from heavy-duty box section assembled with anti-tamper high strength bolts
- Anti-climb end frames
- Adjustable baseplates
- Hot dipped galvanized to BS EN ISO 1461
- 4mm ClearView PEGg UV roof and side claddin

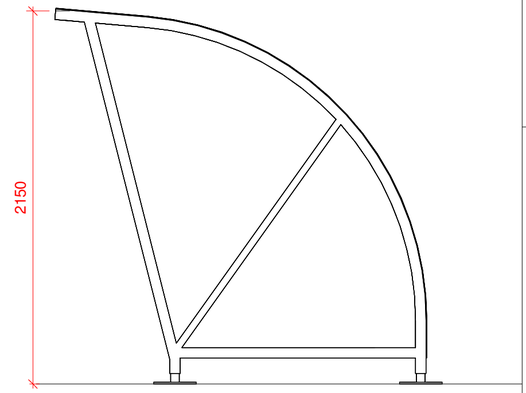


SIDE

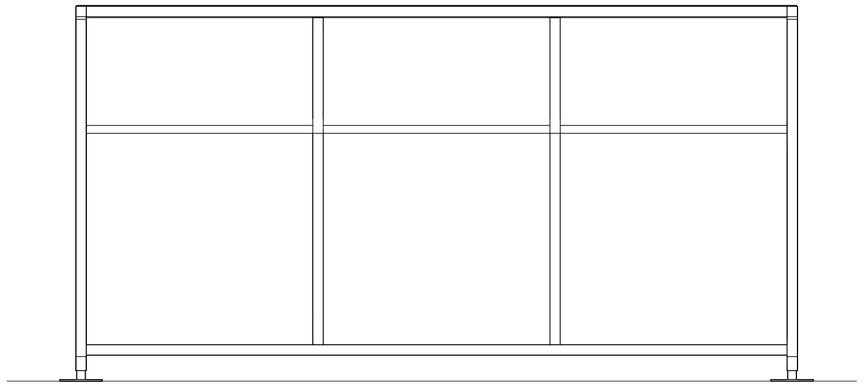

FRONT

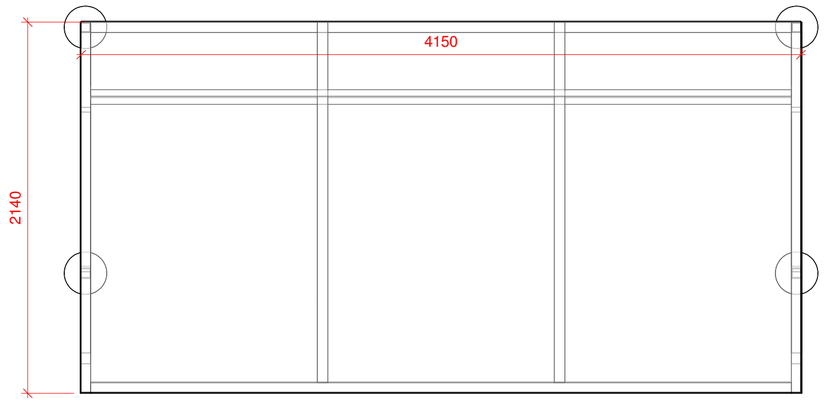


PLAN

**Cycle Shelter**
1 : 25

200 0 200 400 600 800 1000
SCALE 1:25 mm

Do not scale this drawing.
Architects are to be notified of any discrepancies.
Contractors must check all dimensions on site.
This drawing is subject to copyright laws and is for use on this project only.
This drawing is to be used solely for the information as titled only.
For other information refer to the latest revision of any cross referenced drawings.
To be read in conjunction with relevant design standards/protocols

| Rev | Date | Description | Drn | Cd |
|---|---|---|---|---|
| P2 | 22/07/25 | Bin storage relocated. Cycle shelter adjusted. 2No. storage units omitted. Landscaping added to front. Note regarding trolley storage added | JL | CF |
| P1 | 29/04/25 | Planning Approved layout shown | JL | CF |
| P0 | 25/03/25 | Planning Issue | JL | CF |

**Status:** Sketch

**Client:** CINCH SELF STORAGE

**Project name:**
Cinch Shoreham

**Project address:**
Brighton Road, Shoreham-By-Sea, BN43 6RN

**Drawing Title:**
Proposed Cycle Shelter

**Drg No:** 6951 -SSA- XX- XX- DR- A-005 **Revision:** P2
Project / Originator / Building / Level / Type / Role / No.

| Date: | Scale: | Sheet size: |
|---|---|---|
| Jan 25 | As indicated | A2 |

S+SA ARCHITECTS
1 CARDALE PARK, BECKWITH HEAD ROAD
HARROGATE, N.YORKSHIRE, HG3 1RZ
WWW.SSA-ARCHITECTS.CO.UK
T: 01423 856999