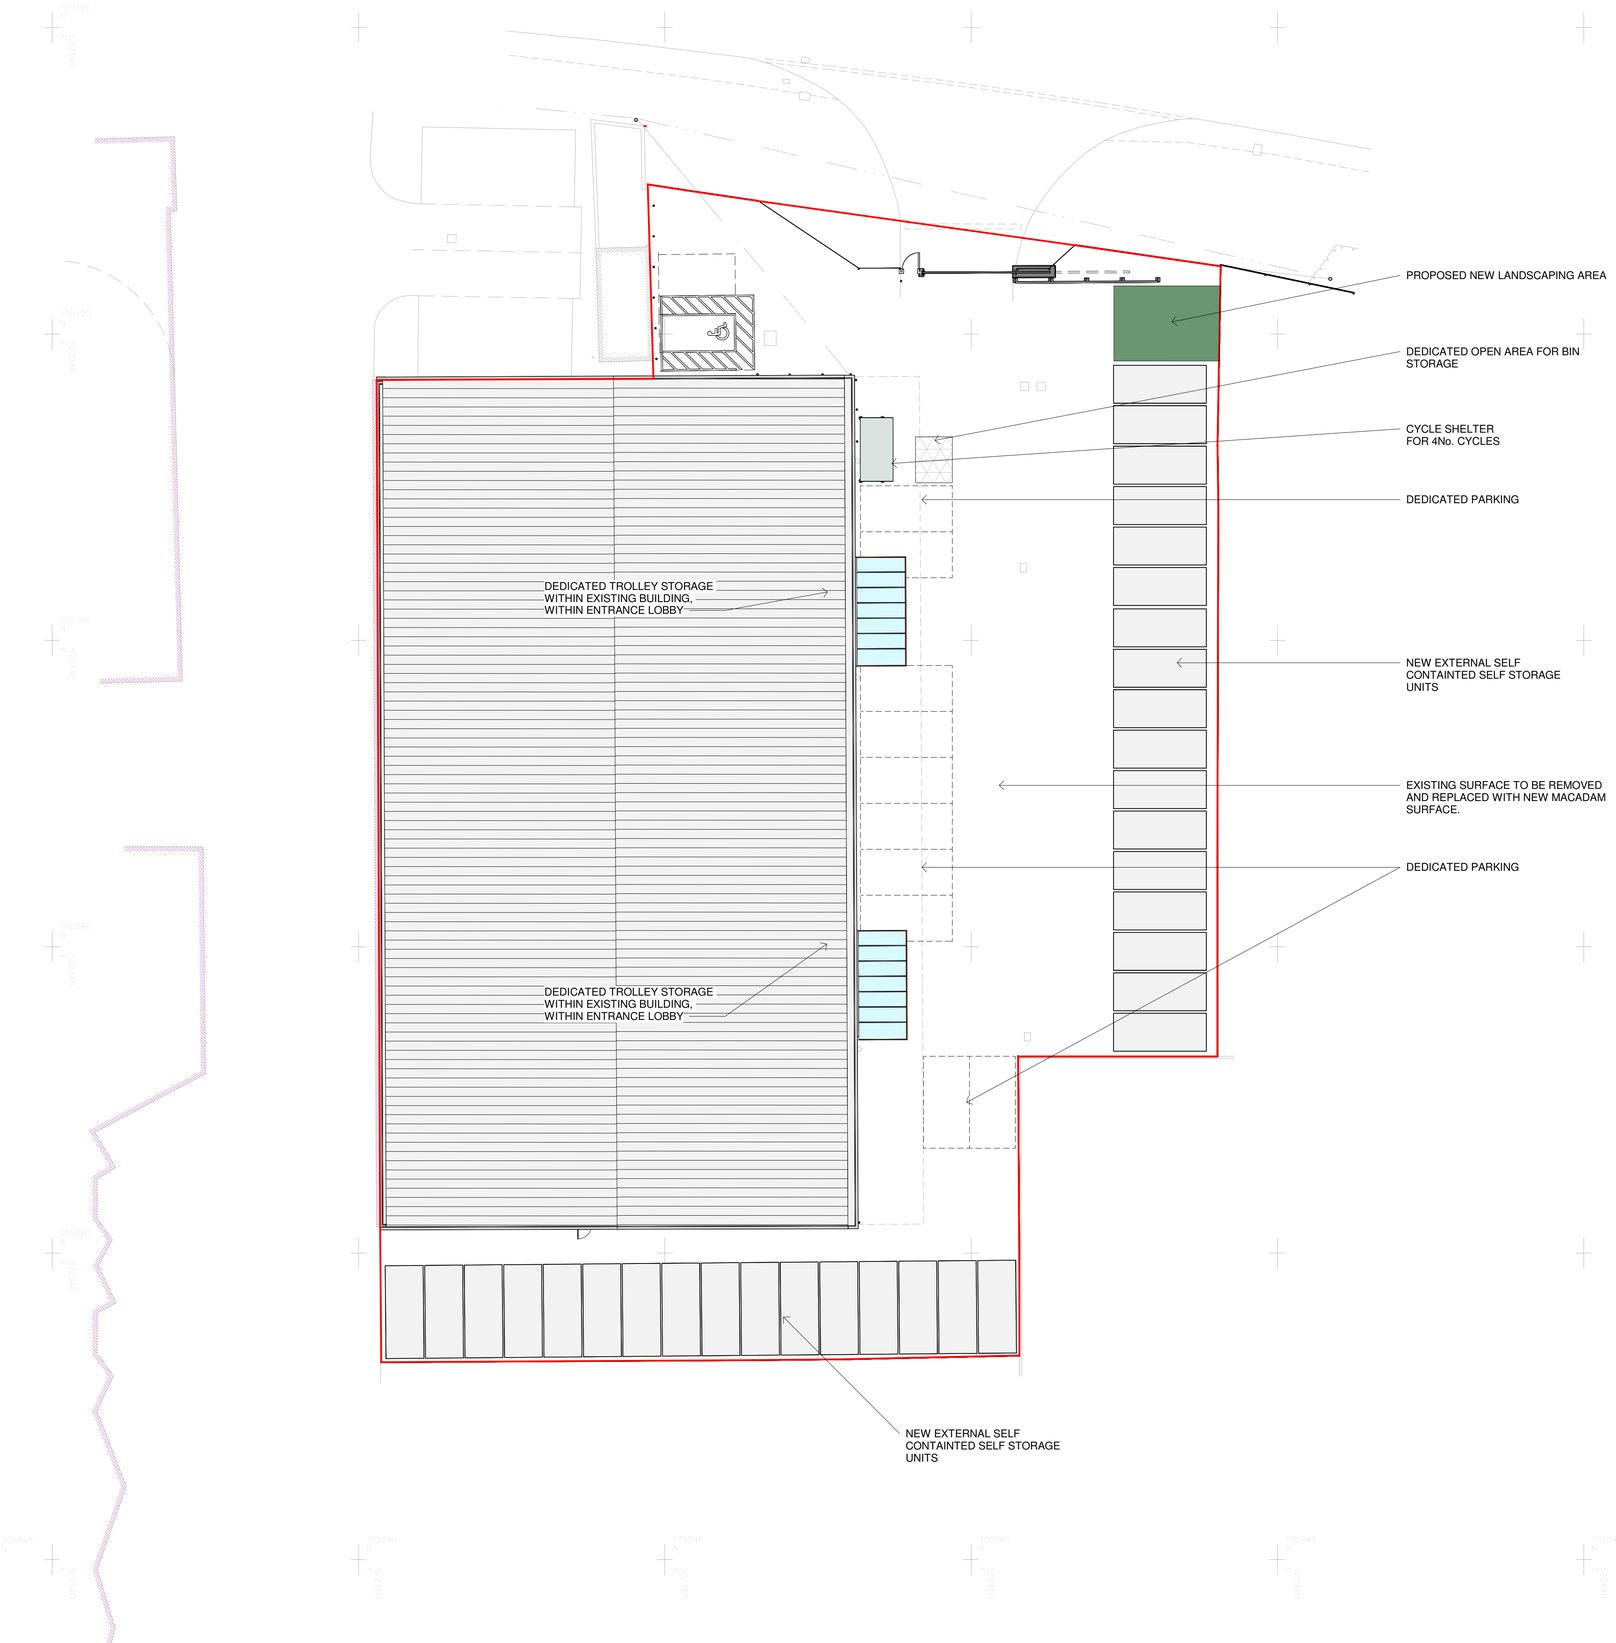

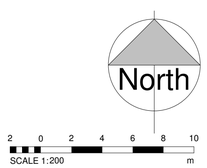

Architects are to be notified of any discrepancies.
Contractors must check all dimensions on site.
This drawing is subject to copyright laws and is for use on this project only.
This drawing is to be used solely for the information as titled only.
For other information refer to the latest revision of any cross referenced drawings.
To be read in conjunction with relevant design standards/protocols

Rev	Date	Description	Drn	Cd
P3	22/07/25	Bin storage relocated. Cycle shelter adjusted. 2No. storage units omitted. Landscaping added to front. Note regarding trolley storage added	JL	CF
P2	28/04/25	Planning Approved layout shown	JL	CF
P1	25/03/25	Planning Issue	JL	CF
P0	05/02/25	Draft Issue	JL	CF

Status: Planning

Client: CINCH SELF STORAGE

Project name:
Cinch Shoreham

Project address:
Brighton Road, Shoreham-By-Sea, BN43 6RN

Drawing Title:
Proposed Site Plan

Drg No: 6951 -SSA- XX- XX- DR- A-007 **Revision:** P3
Project Originator Building Level Type Role No.

Date:	Scale:	Sheet size:
Jan 25	1 : 200	A1

S+SA ARCHITECTS
1 CARDALE PARK, BECKWITH HEAD ROAD
HARROGATE, N.YORKSHIRE, HG3 1RZ
WWW.SSA-ARCHITECTS.CO.UK
T: 01423 856999