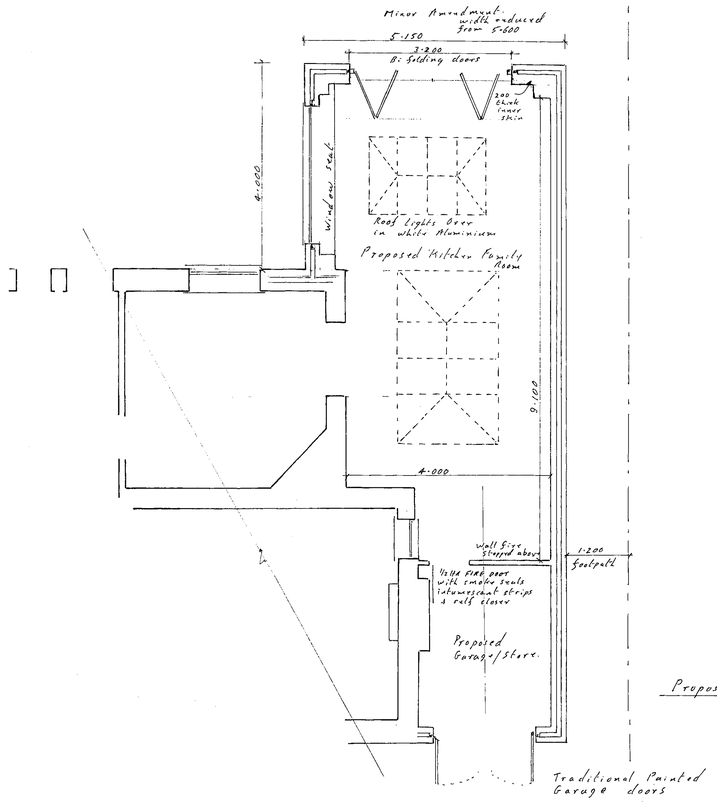

Proposed Floor Plan

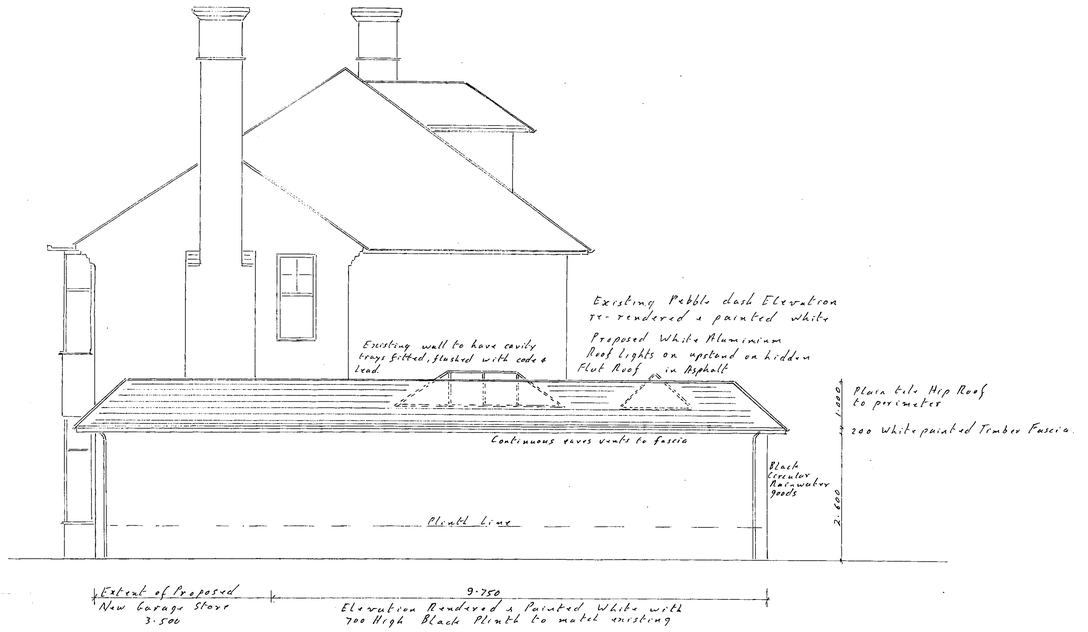

Proposed Side Elevation

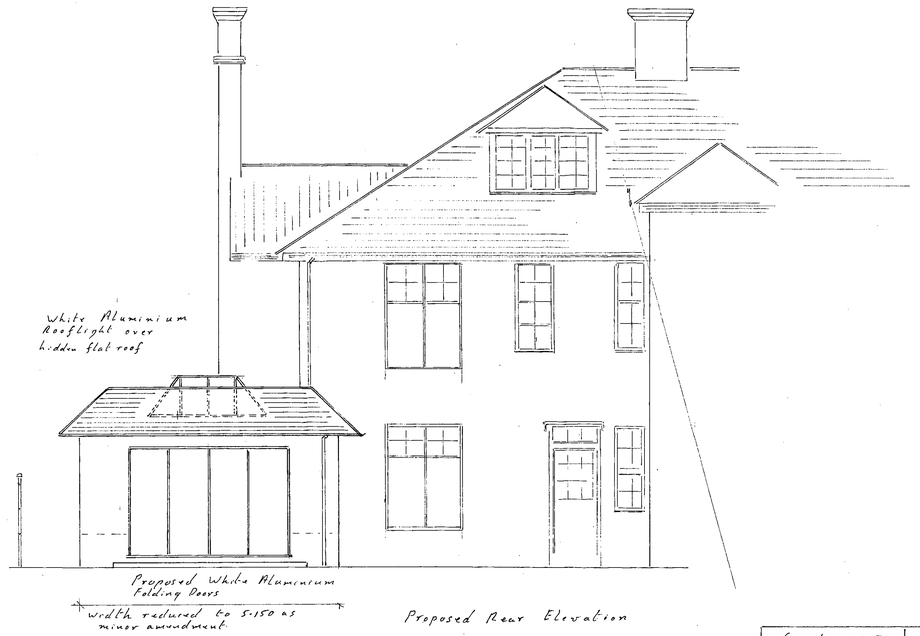

Proposed Rear Elevation

DM/0906/12
DATE VALID 24 JUL 2012

		Scale 1:50	Date 11-07-12
28 Southdown Rd Shoreham	Minor Amendment to Family Room Width	For Mr & Mrs R Pape	Drg No RL 11/06