


Aspect House, 63 Spencer Road, Lancing Business Park, Lancing, BN15 8UA

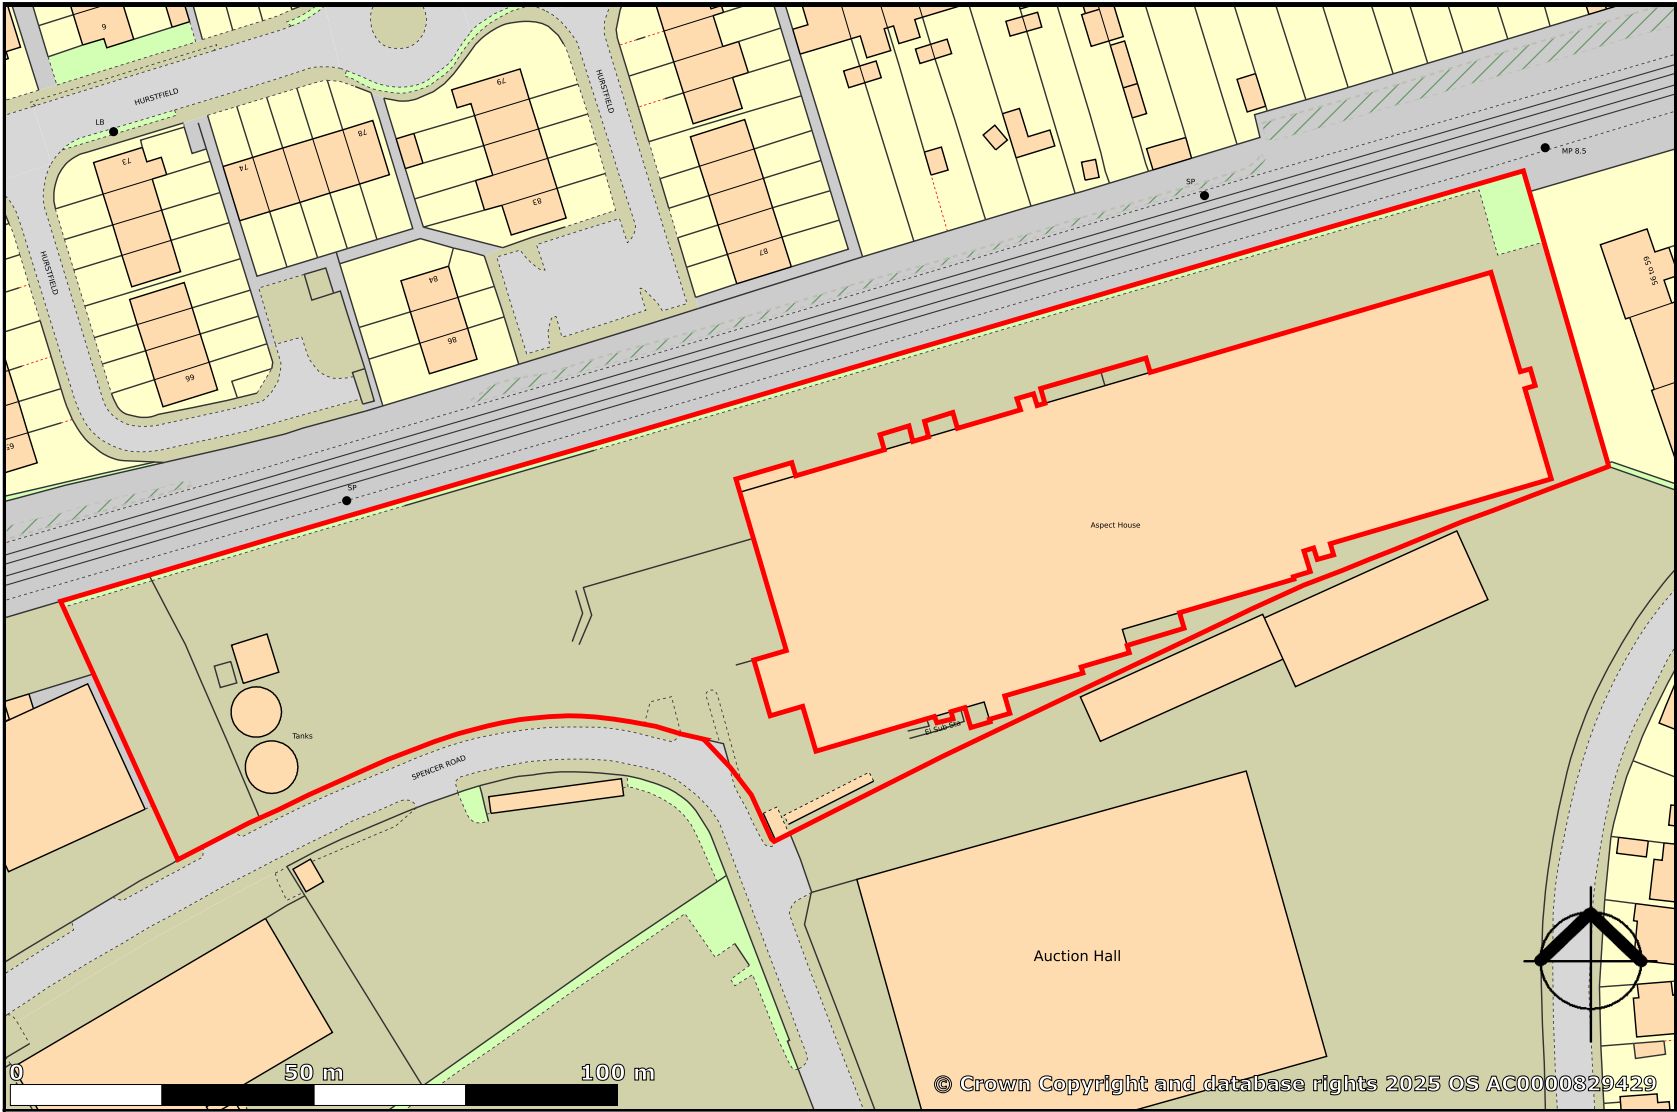

created on **edozo**

Plotted Scale - 1:1,250