


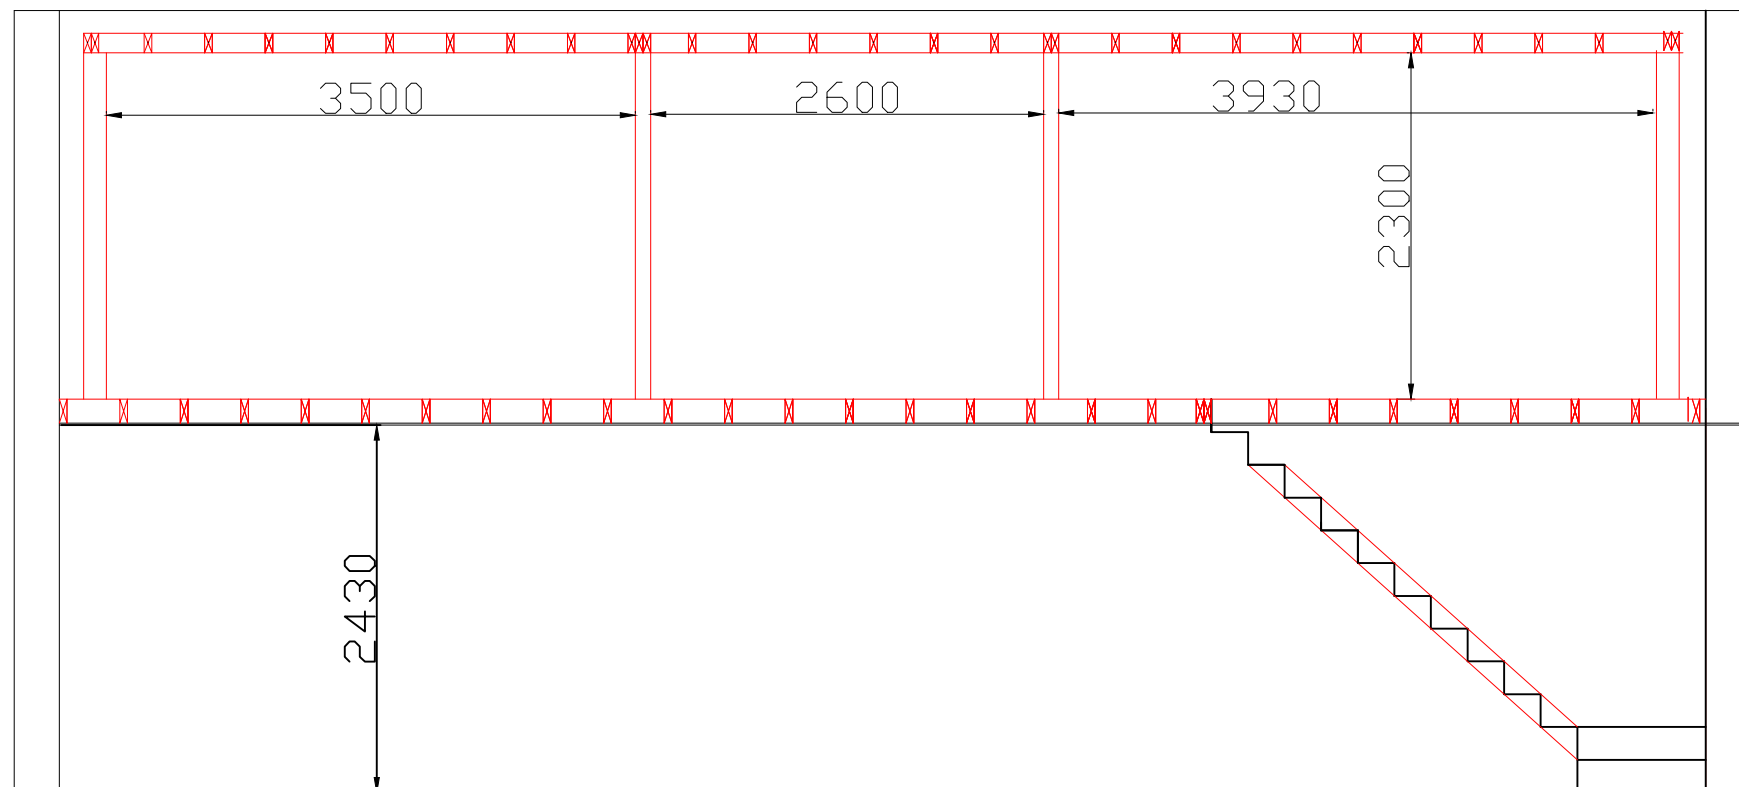

Cross Section A-A

Please note: Structural elements
including joists sizes and requirements
for steel support subject to structural
engineers report

24 Cissbury Gardens
Worthing
BN14 0DX

Proposed Roof

Scale: 1 : 50
Date: March 2026
Drawn By: G . Lednor

Drawing No.
000/09