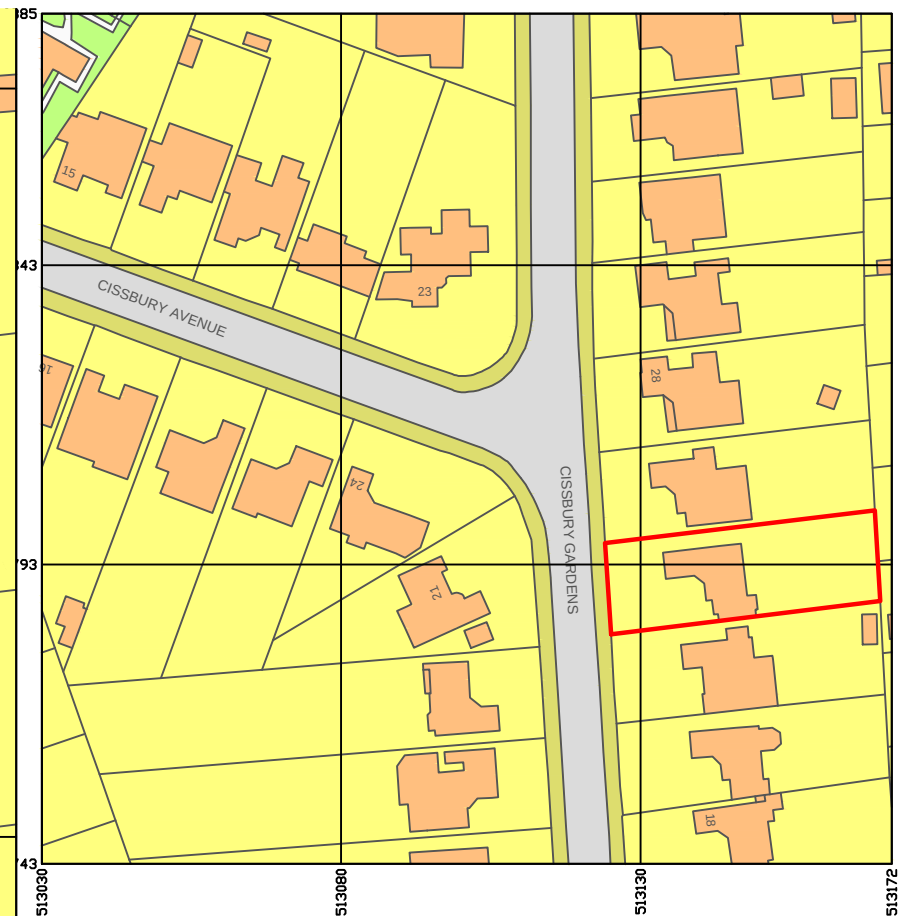



Scale 1:1250

24 Cissbury Gardens
Worthing
BN14 0DX

Existing Block Plan

Scale: 1 : 500/ 1:1250
Date: March 2026
Drawn By: G . Lednor

Drawing No.
000/07

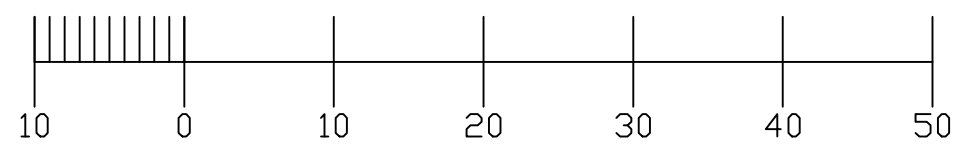

Scale 1:500