





Existing

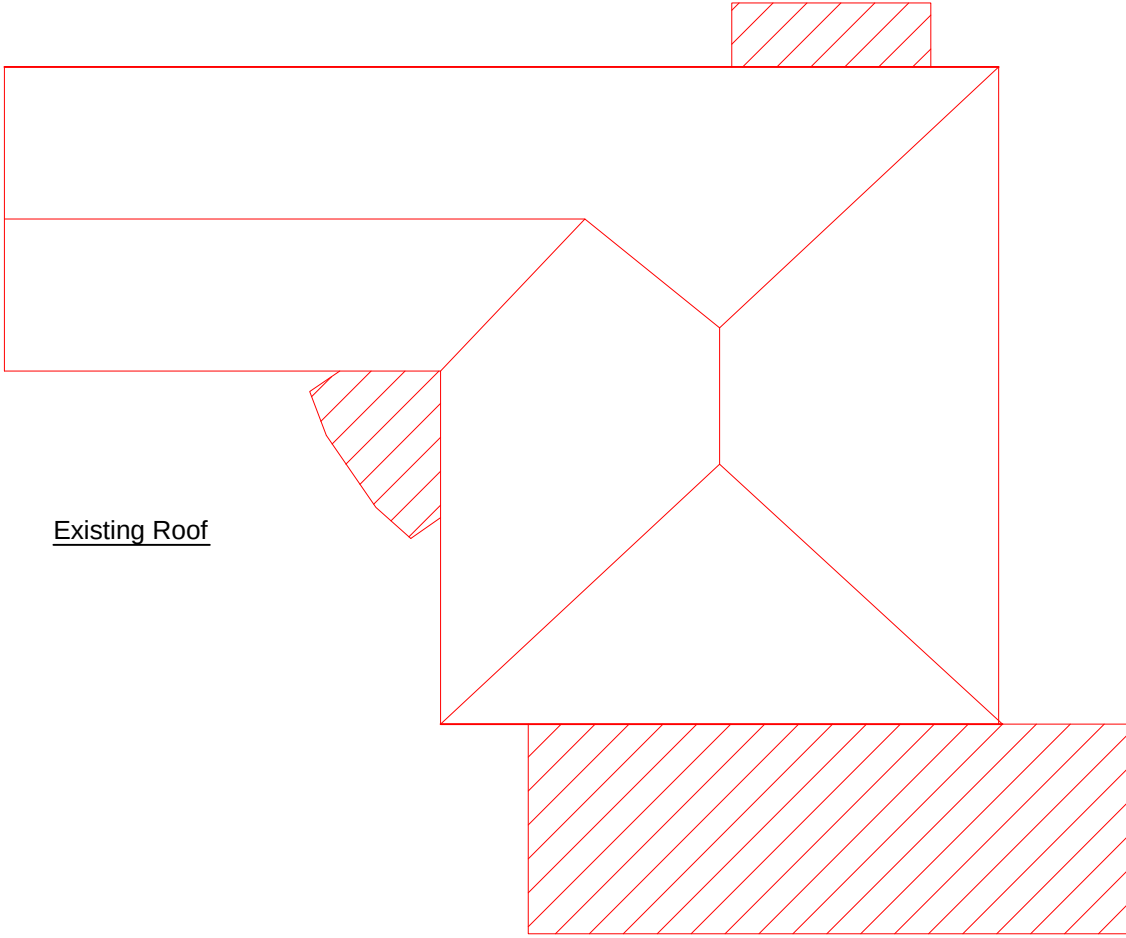

Existing Roof

 Flat Roof

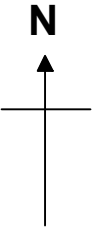

24 Cissbury Gardens Worthing BN14 0DX
Existing Plan and Roof

Scale: 1 : 100 Date: October 2025 Drawn By: G . Lednor	Drawing No. 000/01
--	-----------------------