DO NOT SCALE FROM THIS DRAWING

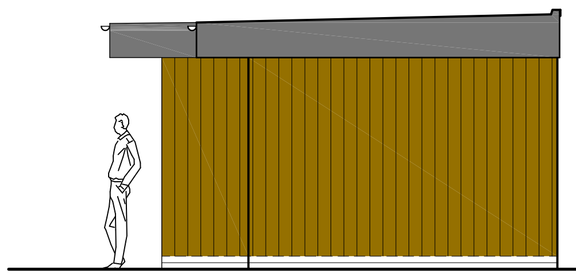

East Elevation 1:50

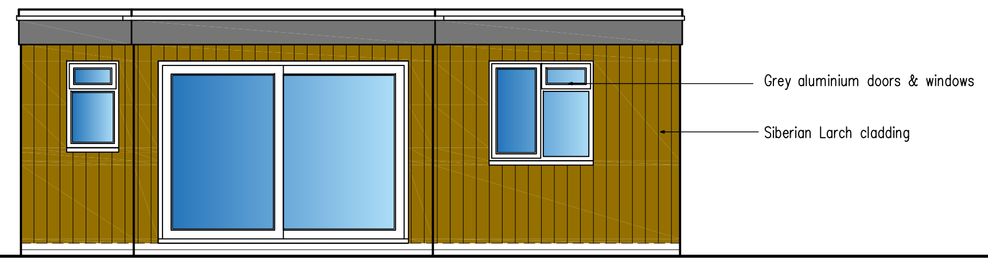

South Elevation 1:50

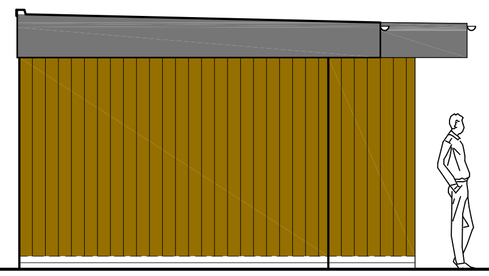

West Elevation 1:50

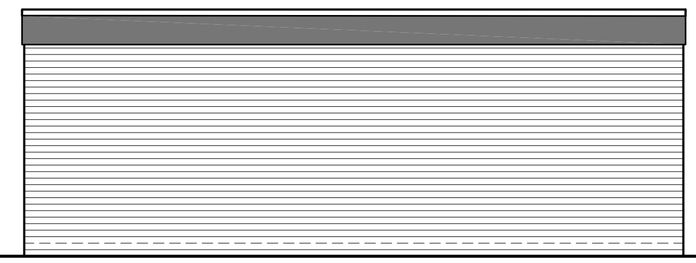

North Elevation 1:50

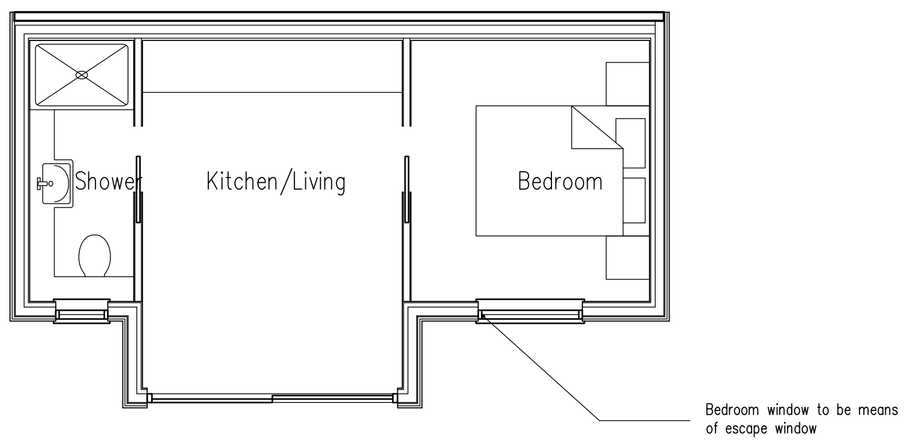

Ground Floor Plan 1:50

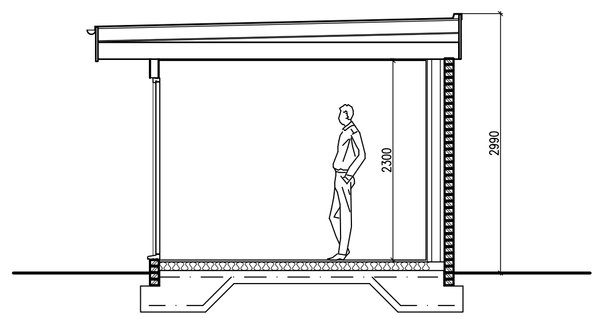

Typical Section1:50

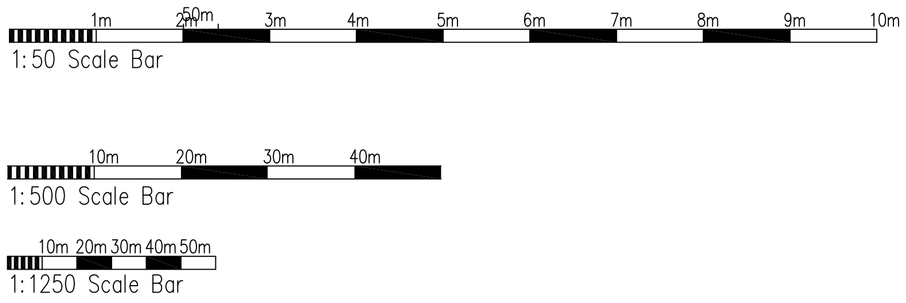

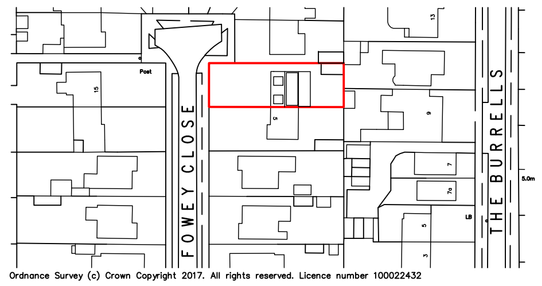

Location Plan 1:1250

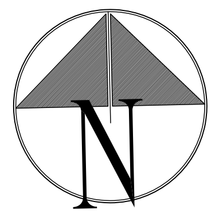

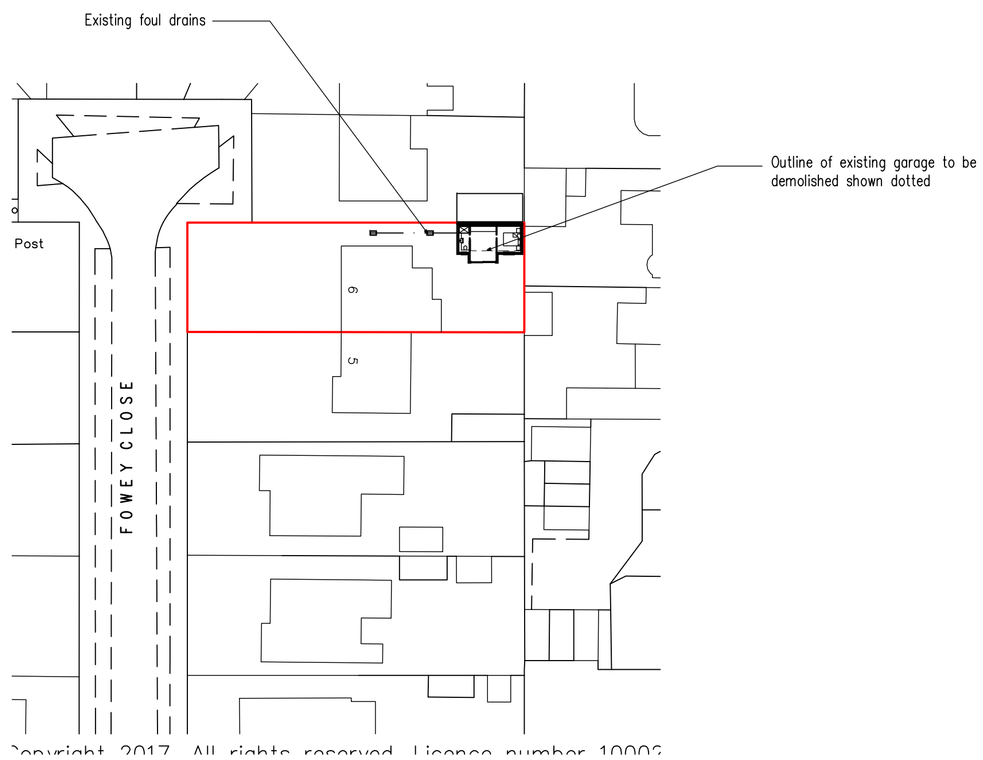

Site Plan 1:500

Proposed Garden Room/Annexe at: 6 Fowey Close, Shoreham-By-Sea

rja Planning & Building Consultants Ltd.
9 Sea Spray Avenue
Shoreham-By-Sea
West Sussex BN43 5PR
t: 01273 467297 mob: 07971 375739
e: rex@rjapbc.co.uk web: www.rjapbc.co.uk

Chartered Institute of Architectural Technologists

A 22.05.24	Amended to suit Planners comments	
PROJECT: 6 Fowey Close, Shoreham-By-Sea		
DRAWING TITLE: Proposed Floor Plans, Elevations & Section		
CLIENT: Mr & Mrs R. Robertson	DWG NO: 24971-01	REVISION: A
SCALE: 1:50	DATE: 08.04.24	DRAWN: rex