A3 PAPER SIZE

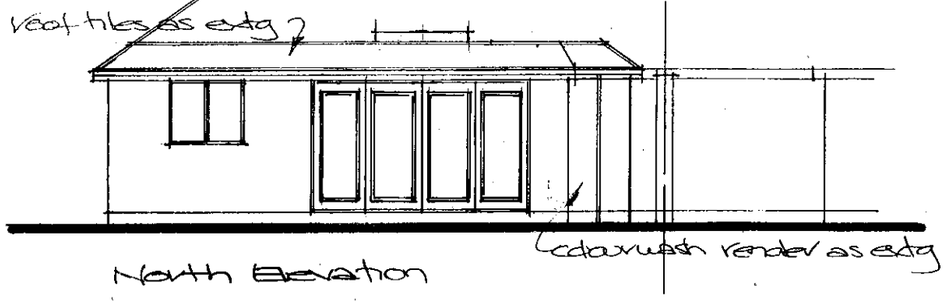

North Elevation



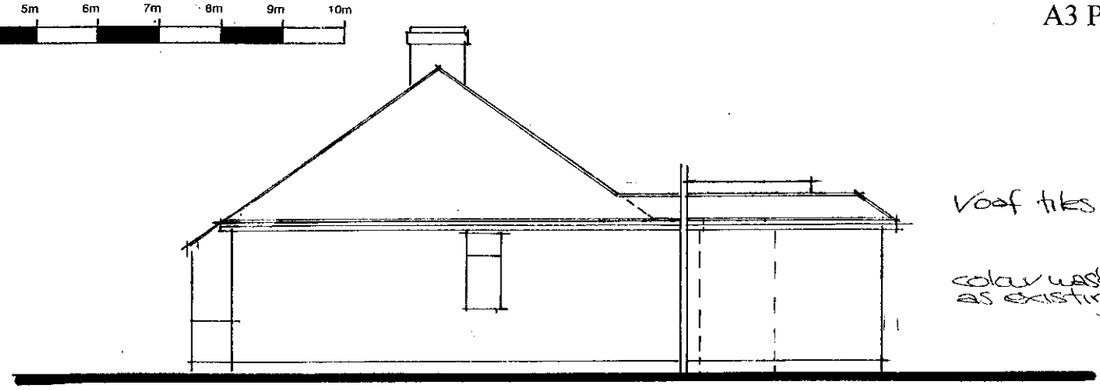

East Elevation

Proposed Elevations - scale: 1:100

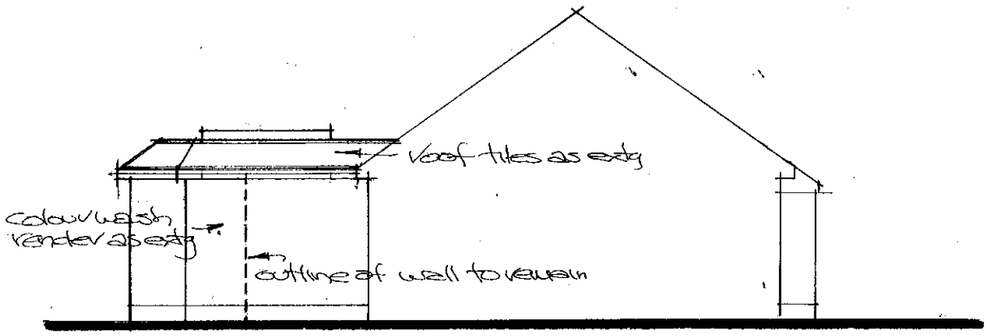

West Elevation

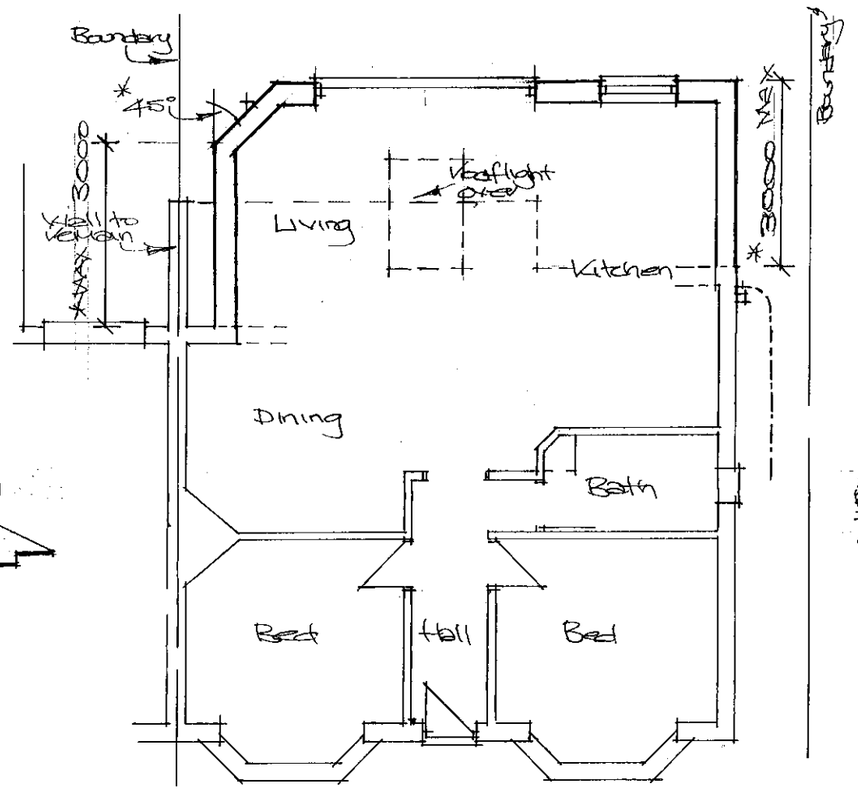

Proposed Ground Floor

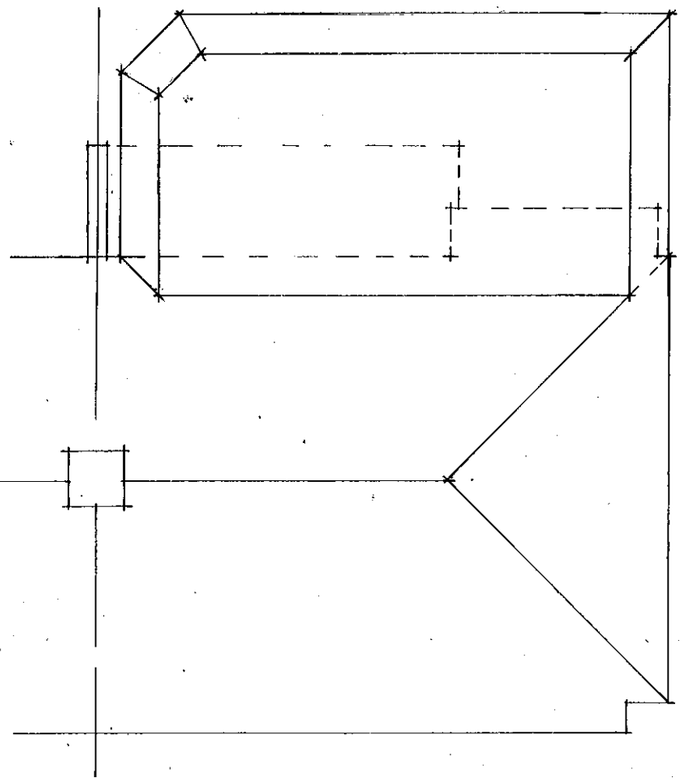

Proposed Roof Plan.
Scale: 1:100

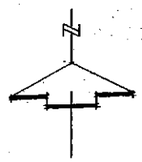

Amendments
Rev A: 23/05/2024
Floor Plan, Roof Plan & elevations revised

58 COKEHAM ROAD
SOMPTING
WEST SUSSEX BN15 0AG

Paul Trussler
44 FirleRoad
Lancing
West Sussex
BN15 0NZ

Drawing No. 24/58/3 A