

ADUR & WORTHING
PLANNING SERVICES
PLAN AWDM/0718/19
DATE VALID 21 MAY 2019

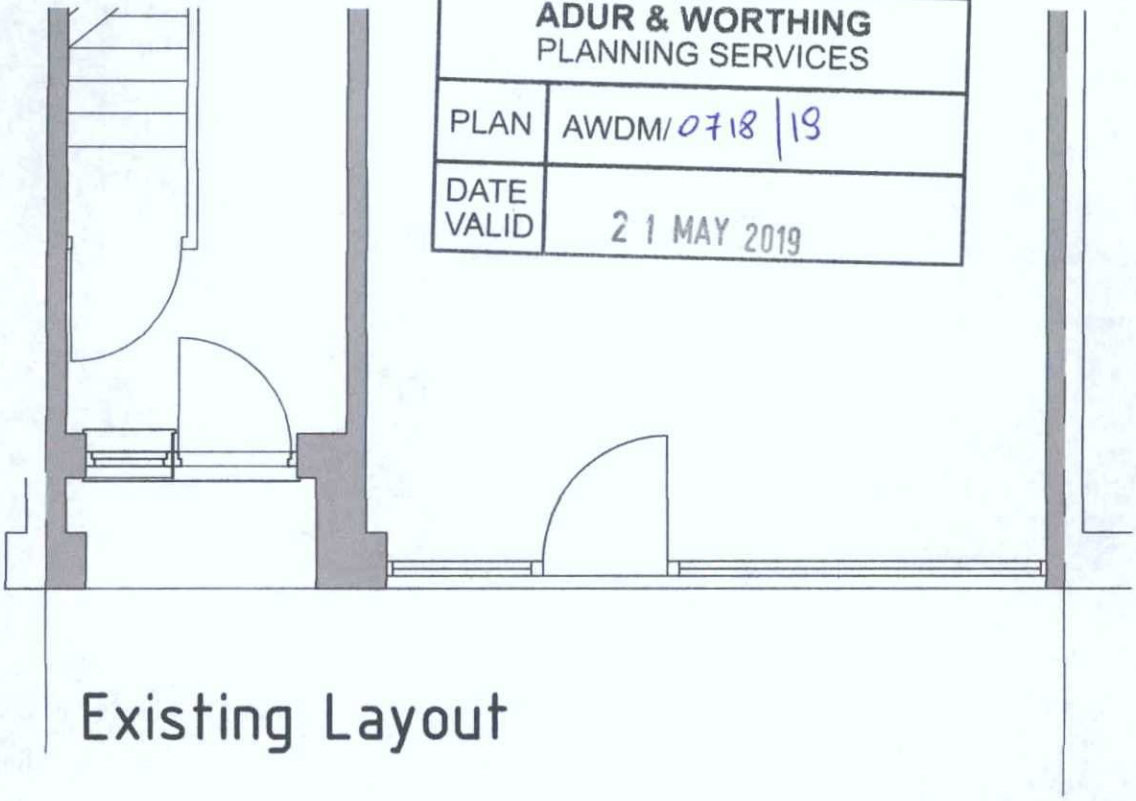

Existing Layout

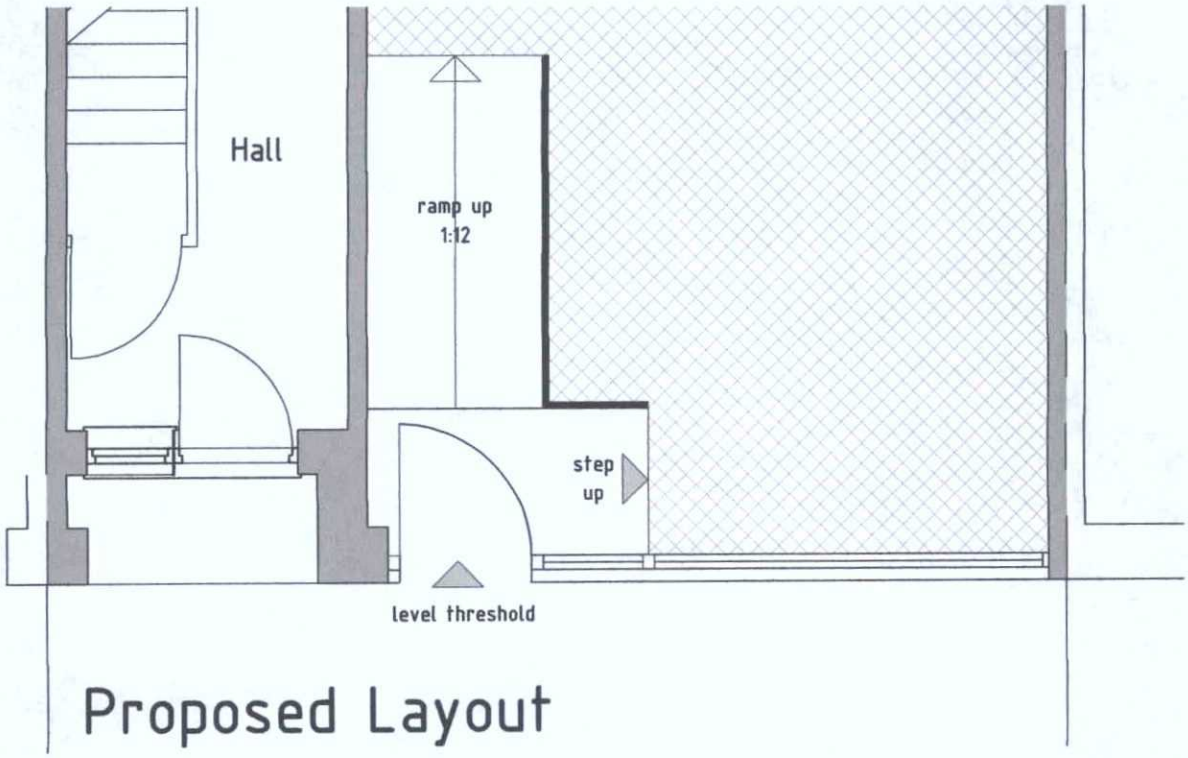

Proposed Layout



Scale



Client :	Mr Mrs Sthankiya	Ref. 180702-SF	Derek Hammond dip Arch 7 Mill Hill Drive SHOREHAM by SEA West Sussex BN45 5TJ Tel. 01273 705253 email: derek_hammond@ntlworld.com
Drawing Title :	Plans as Existing and Proposed	Scale: 1:50 @ A4	
Job Title :	Southlands Post Office 272 Upper Shoreham Road Shoreham by Sea		