

ADUR & WORTHING PLANNING SERVICES	
PLAN	AWDM/ 0718/18
DATE VALID	21 MAY 2019

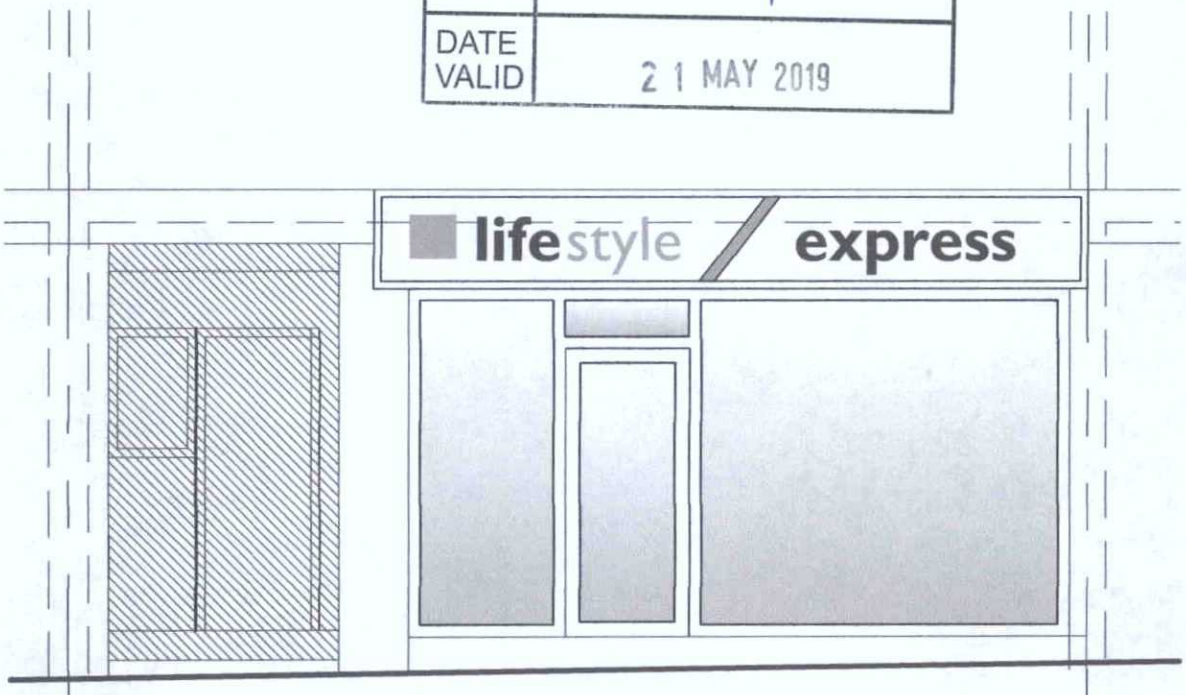

Existing Front Elevation

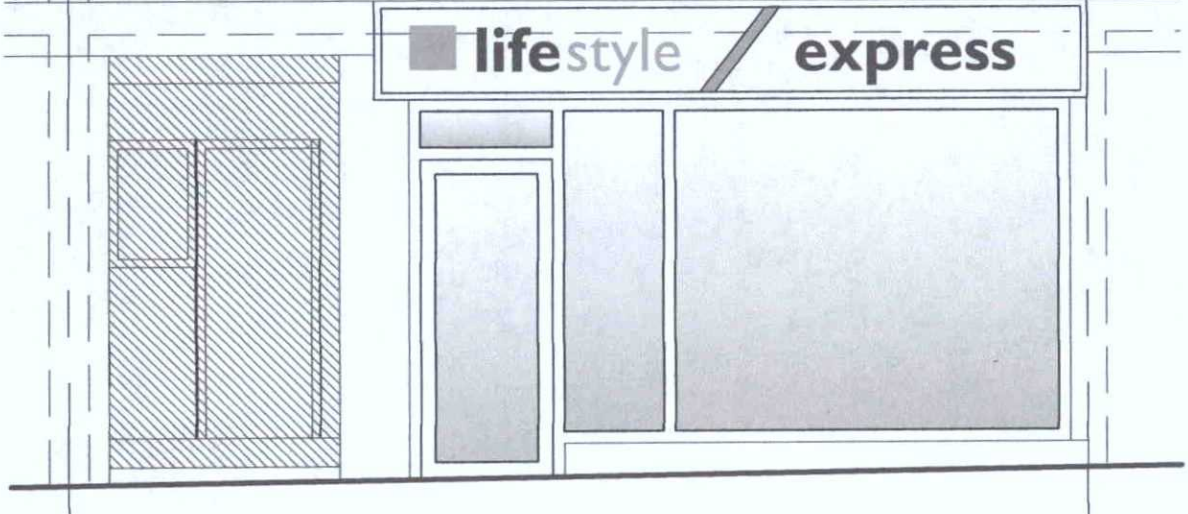

Proposed Front Elevation

Client :	Mr Mrs Sthankiya	Ref. 180702-SF2	Derek Hammond dip Arch 7 Mill Hill Drive SHOREHAM by SEA West Sussex BN45 5TJ Tel. 01273 705253 email: derek_hammond@ntlworld.com
Drawing Title :	Shopfront as Existing & as Proposed	Scale: 1:50	
Job Title :	Southlans Post Office 272 Upper Shoreham Road Shoreham by Sea		