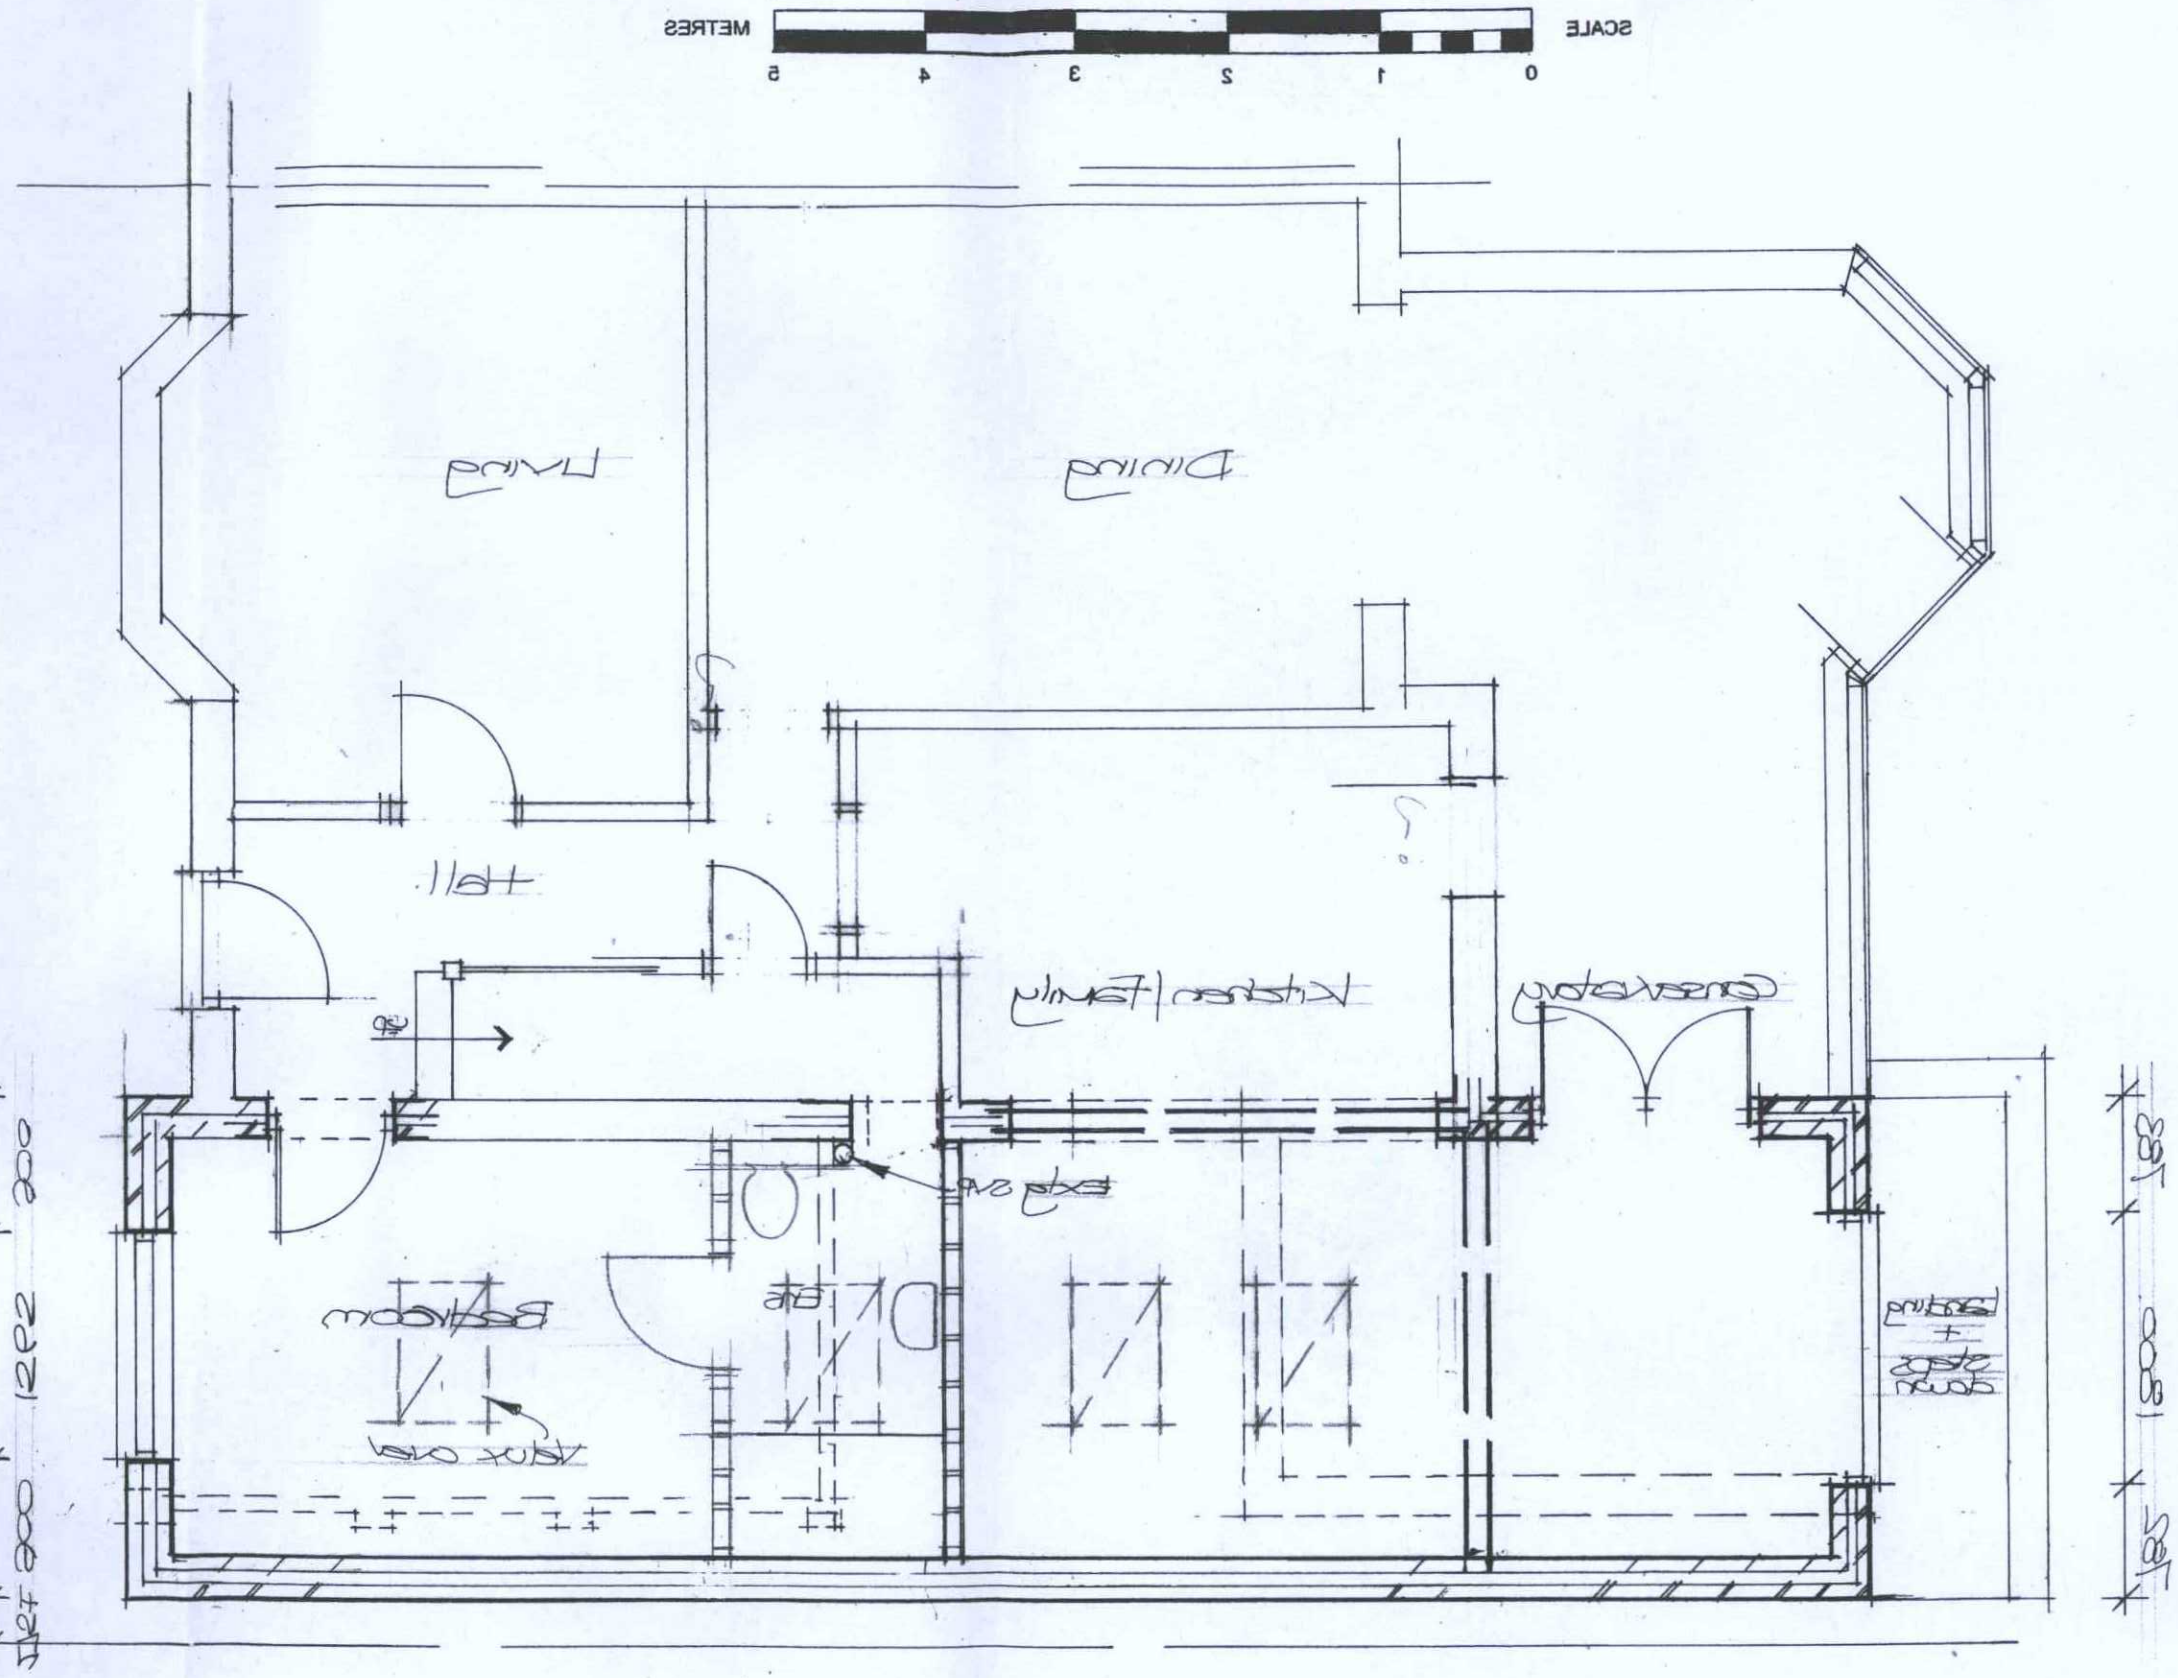


ADUR & WORTHING PLANNING SERVICES	
PLAN	AWDM/ 0778/17
DATE VALID	-- 1 JUN 2017

Drawing No: 2112/2015

Extension & alterations -
39 Kings Road
Shoreham
West Sussex BN43 6EQ