Floor Plan

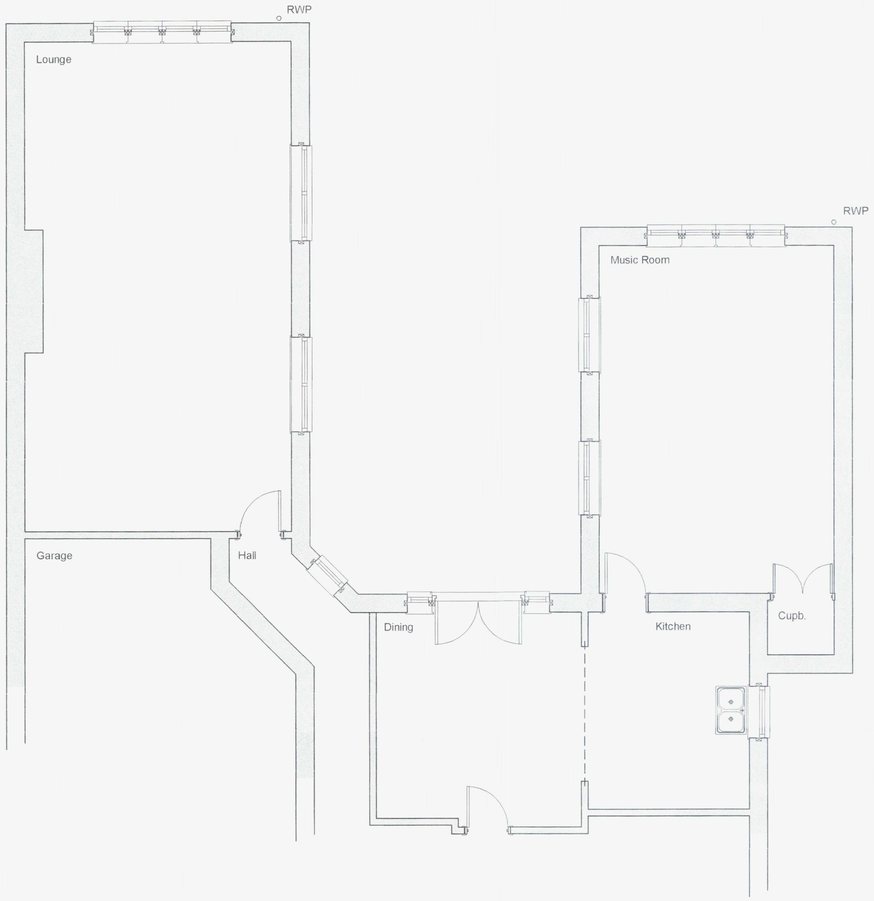

Rear Elevation



Revisions

0.5 0 0.5 1 1.5 2 2.5
SCALE 1: 50 m

ADUR & WORTHING
PLANNING SERVICES
PLAN NO. 0852/17
DATE VALID 01 JUN 2017

Materials

Drawing Number	2017/44	Sheet	1 of 1
Size	A1	Scale	1:50

Project

Existing Details
May 2017

Job Title

14 Browning Road
Lancing
West Sussex
BN15 0PY

Do Not scale from this drawing except for planning as photocopies will be subject to distortion
Drawings to be read in conjunction with all other architect's and structural engineers contract drawings and specifications:
Any discrepancies must be brought to the attention of the architect immediatialy
The contractor must verify all dimensions by site measurement before ordering materials or manufacturing components
Substitute materials and products to those named will be acceptable if proven to be of equal or higher performance and not in conflict with other elements

M. J . Humphrey

Design - Surveying - Planning

RICS cabe chartered association of building engineers

Mel Humphrey 07701055182

RICS C.Build E MCABE

39 Northease Drive
Hove
East Sussex
BN3 8PQ mel_humphrey_uk@yahoo.co.uk