ADUR & WORTHING
PLANNING SERVICES

PLAN	AWDM/1852/17
DATE VALID	23 JAN 2018

AMENDMENT

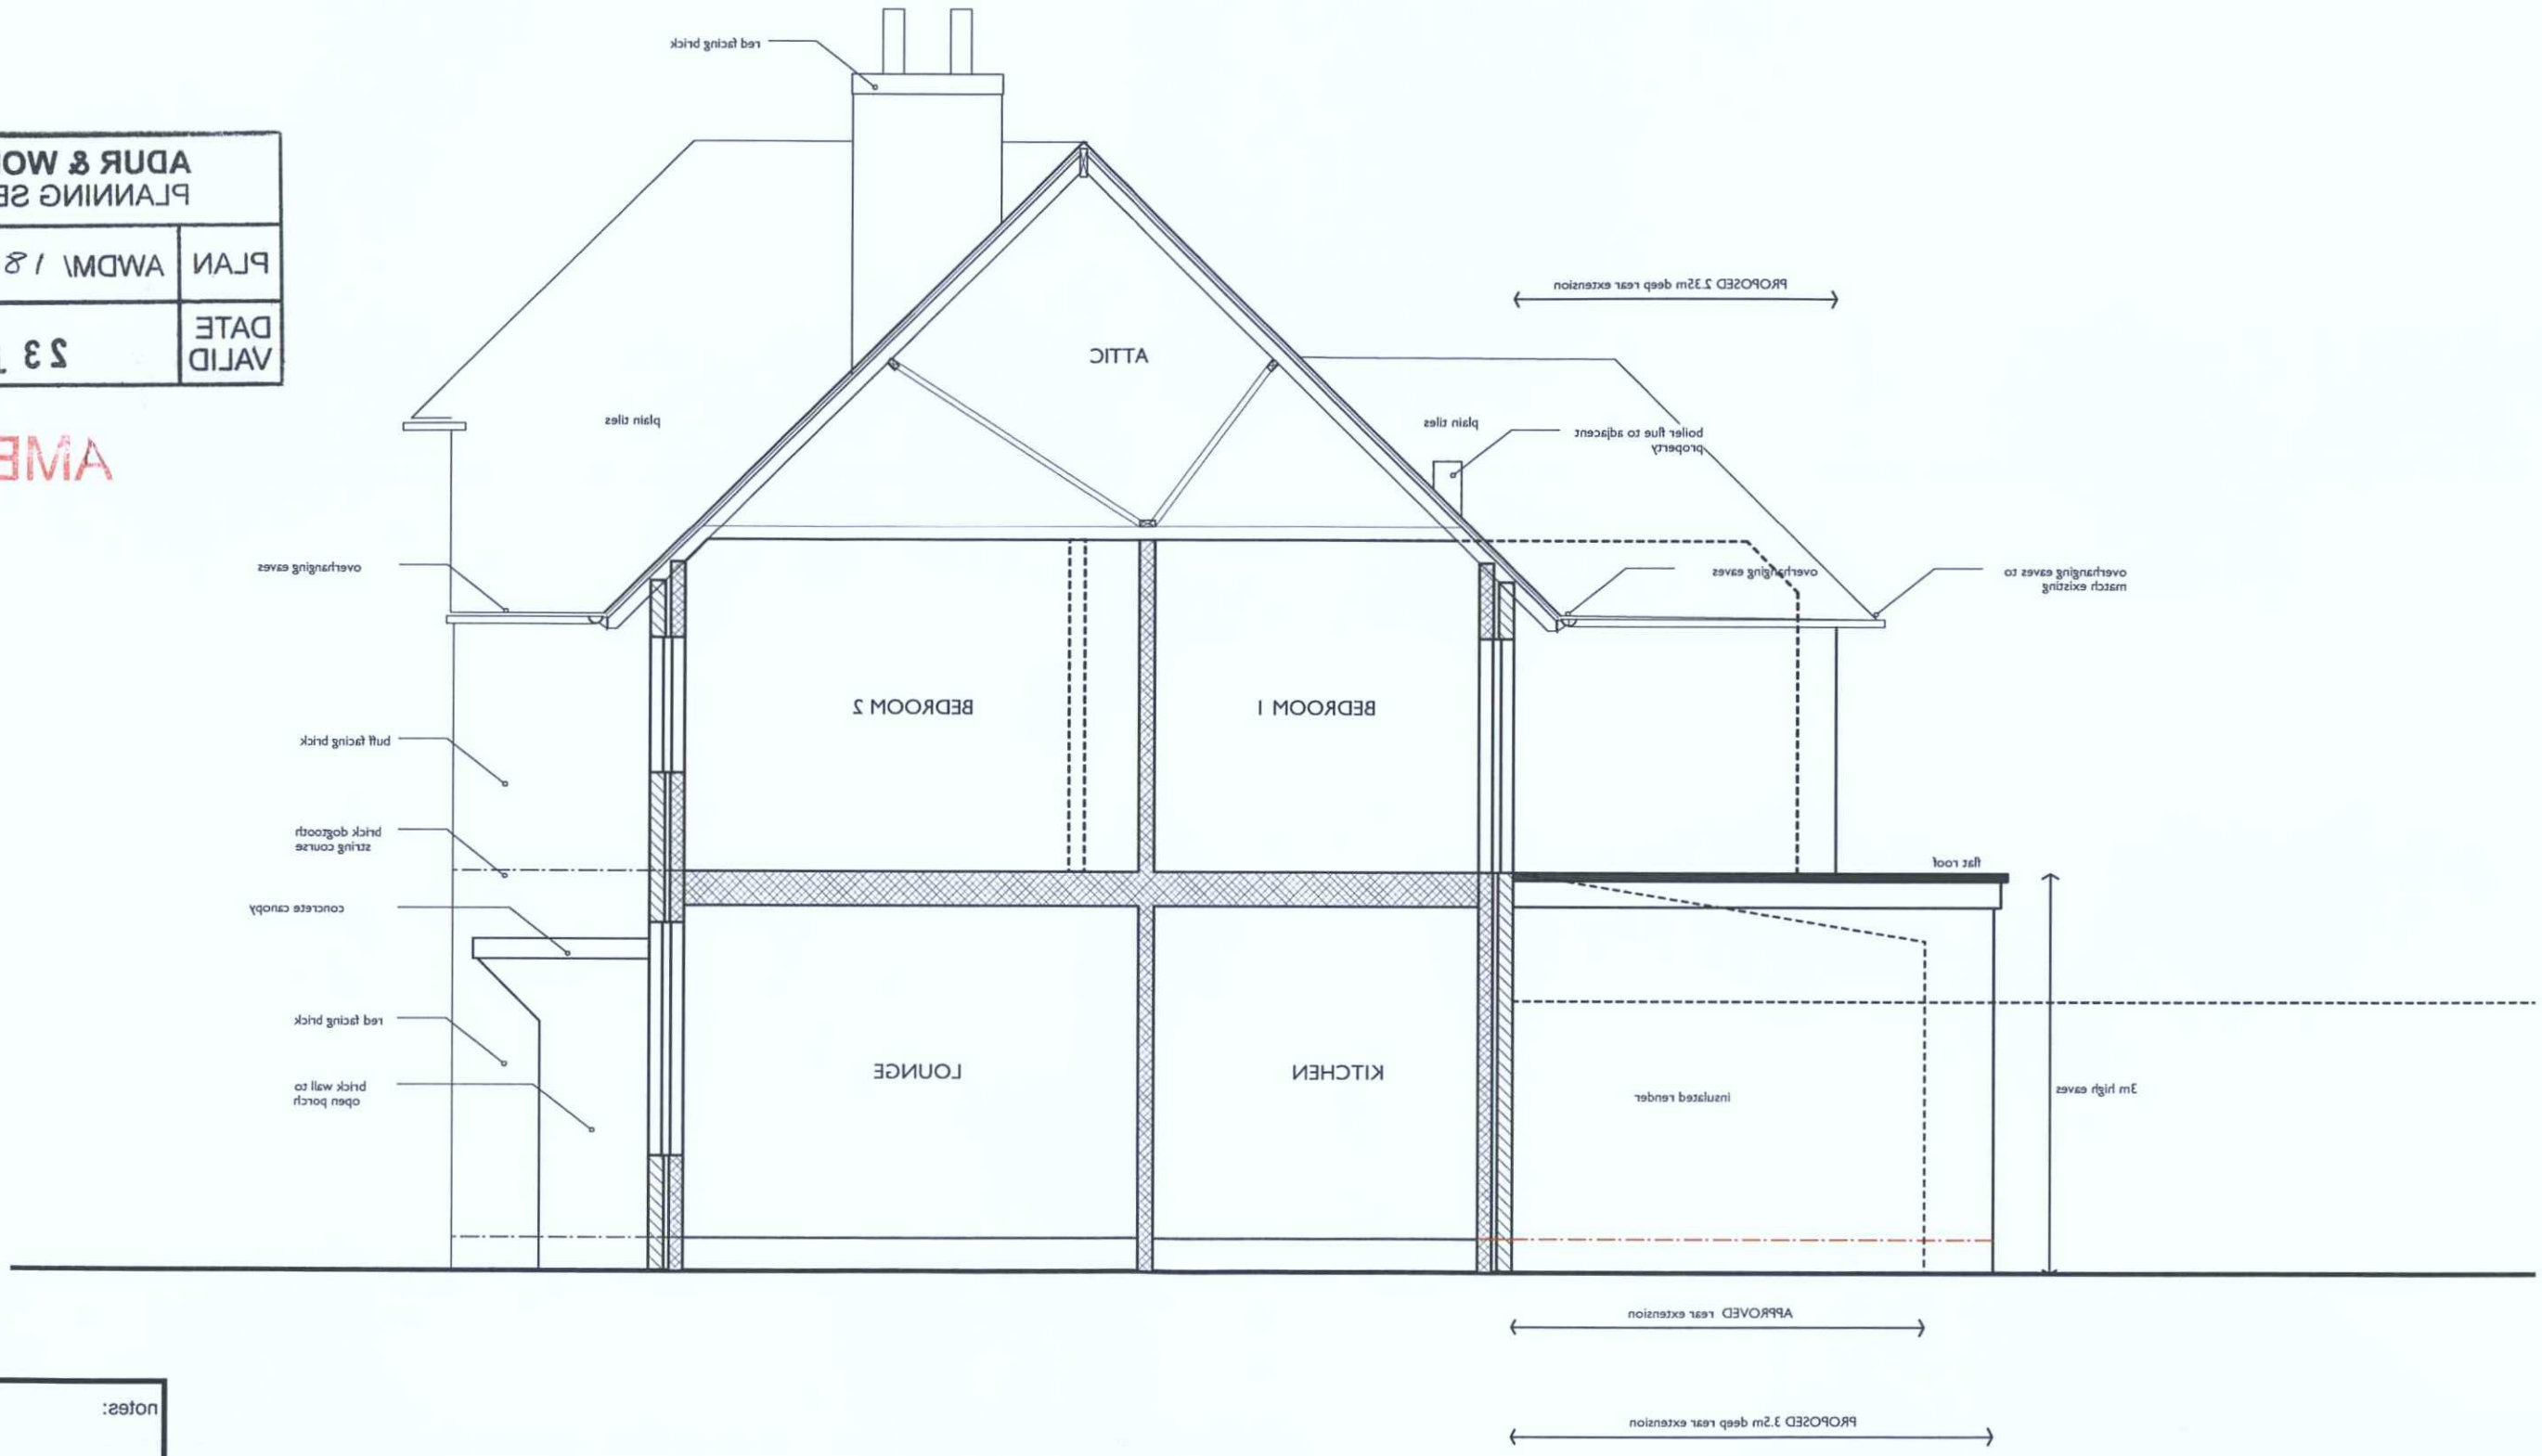

notes:

key:

revisions:
FIRST ISSUE: 26.04.2017
a: 28.08.2017
b: 21.11.2017+ planning application
c: 28.11.2017+ planning substitution
d: 22.01.2018+ planning substitution

nb:architects+
UNIT FIVE level four south
new england house, new england street
Brighton, East Sussex, BN1 4GH
t: +44(0)1273 609603
mail@ nbarchitecture.com

drawing scale: 1/50 @A3

drawing number: nb017:017d

drawing name: section a-a/elevation: proposed

drawing status: planning

client: Dariusz Hajdecki

project + location: 43 Tower Road, Lancing BN15 9JR

0 1 2 3 M