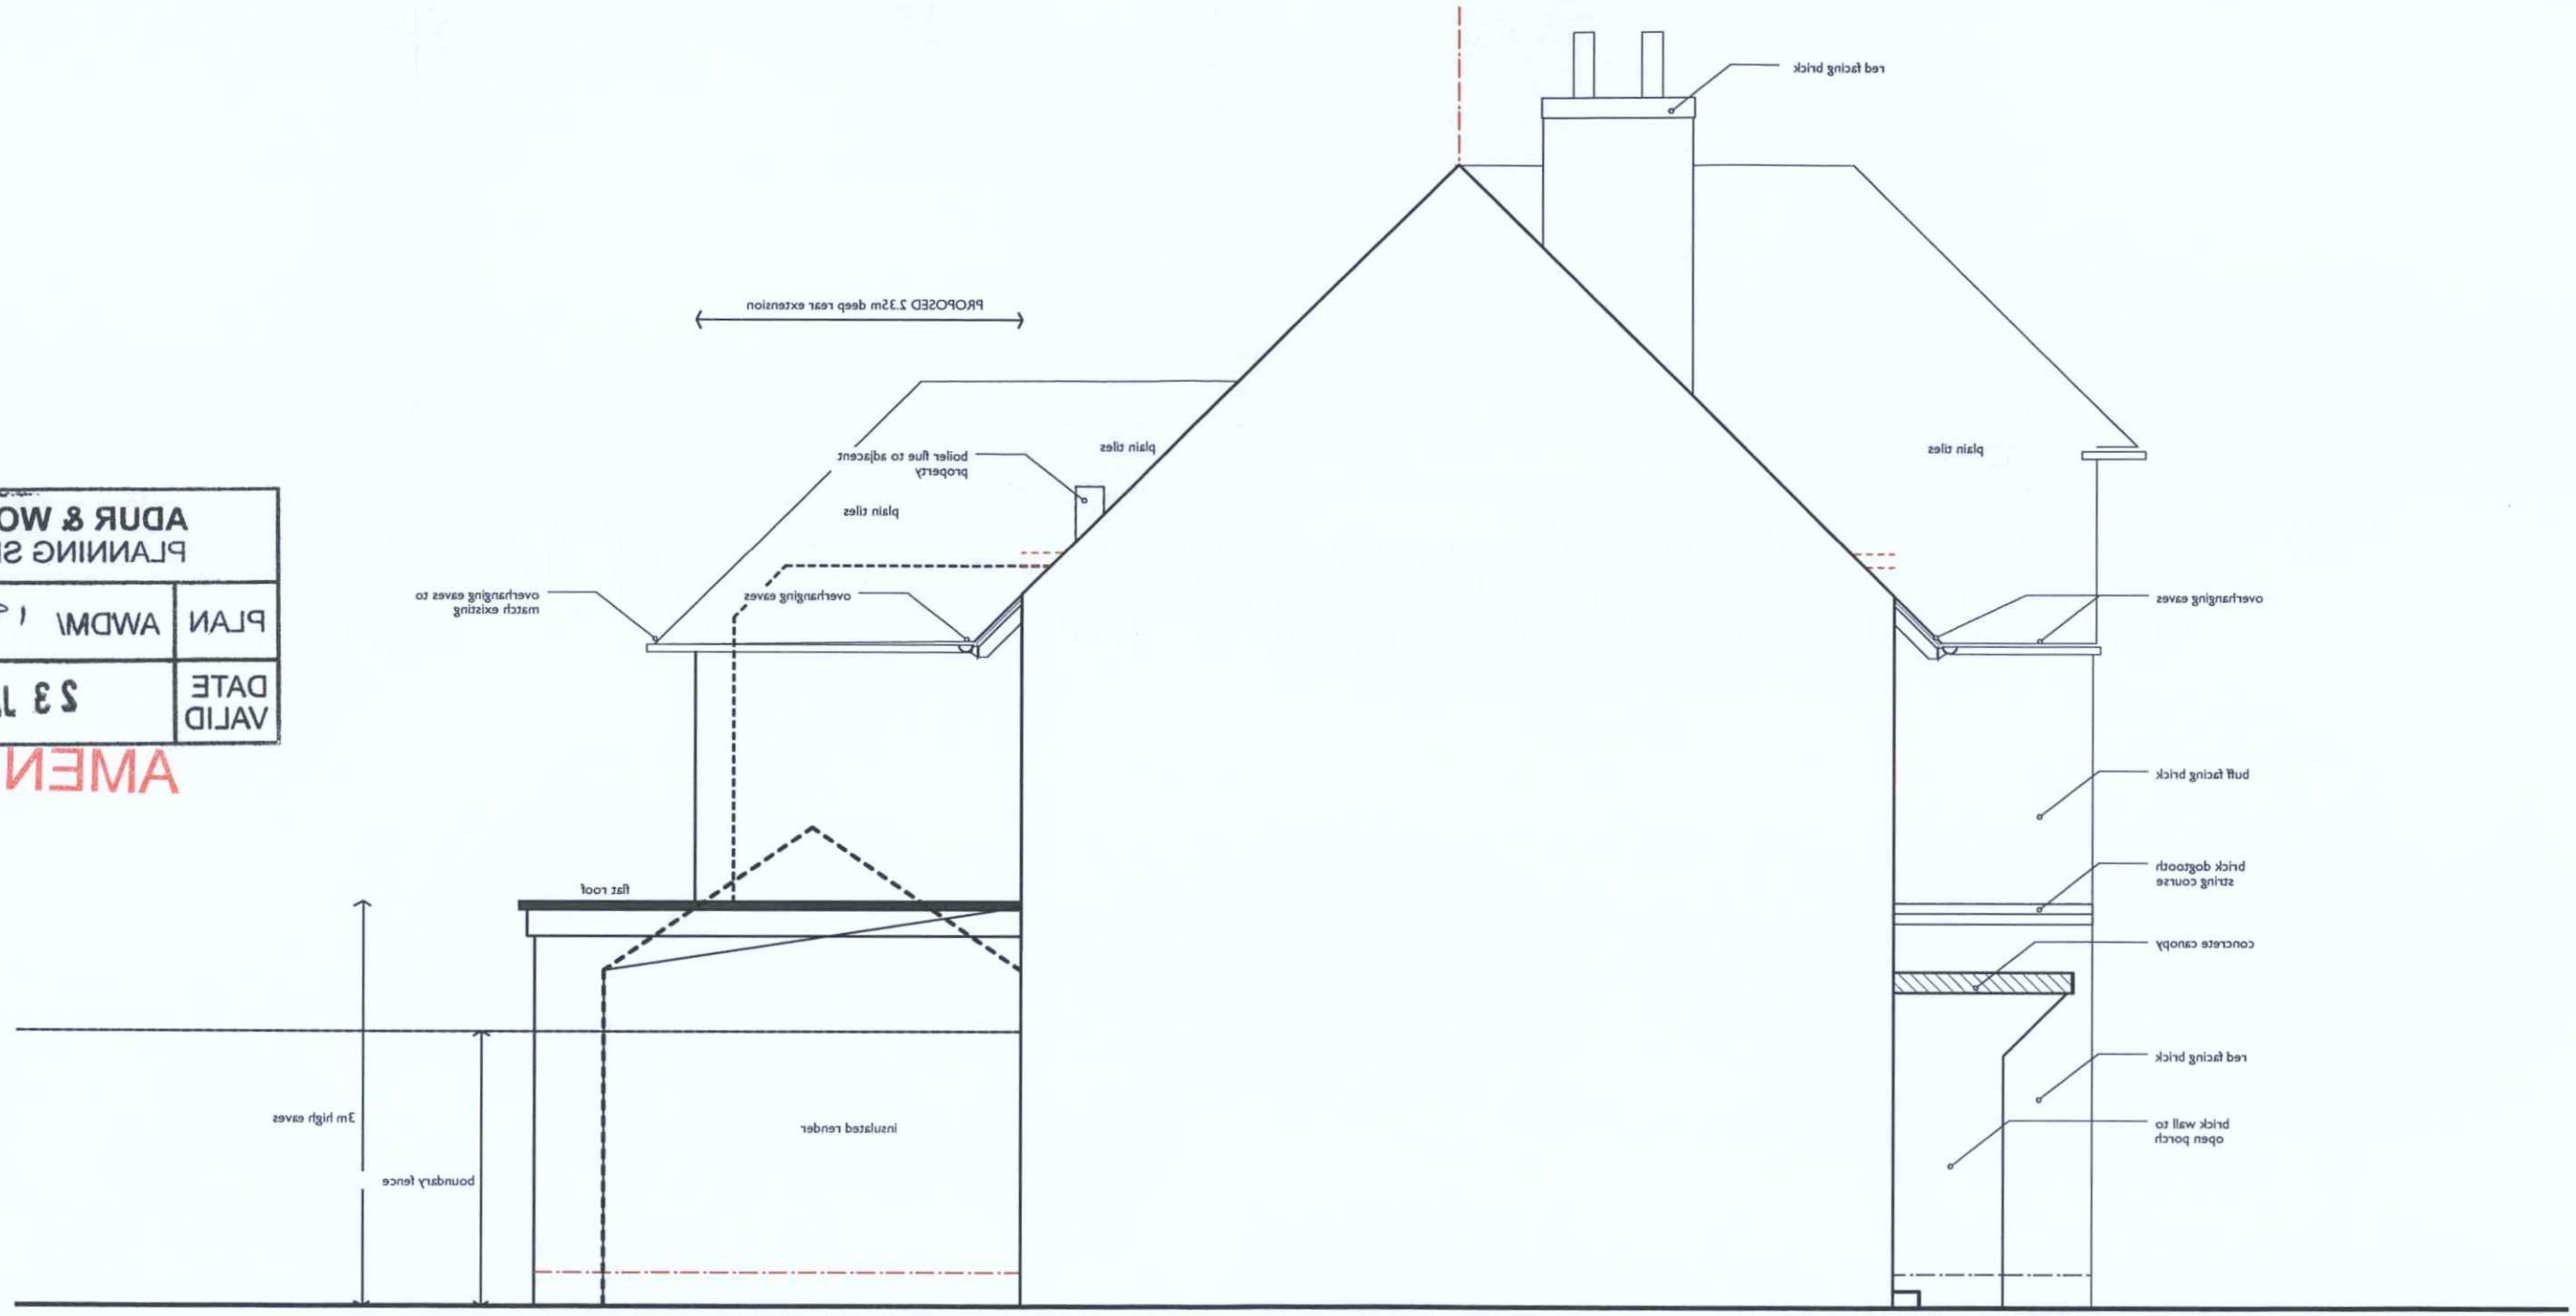

ADUR & WORTHING
PLANNING SERVICES

PLAN	AWDM/ 1825/17
DATE VALID	23 JAN 2018

AMENDMENT

notes:

key:

revisions:
FIRST ISSUE: 03.05.2017
a: 21.11.2017+ planning application
b: 22.01.2018+planning substitution

side elevation: south west

0 1 2 3M

project + location: 43 Tower Road, Lancing BN15 9JR

client: Dariusz Hajdecki

drawing status: planning

drawing name: side elevation: proposed

drawing number: nb017:019b

drawing scale: 1/50 @A3

nb:architects+
UNIT FIVE level four south
new england house, new england street
Brighton, East Sussex, BN1 4GH
t :+44(0)1273 609609
mail@ nbarchitecture.com