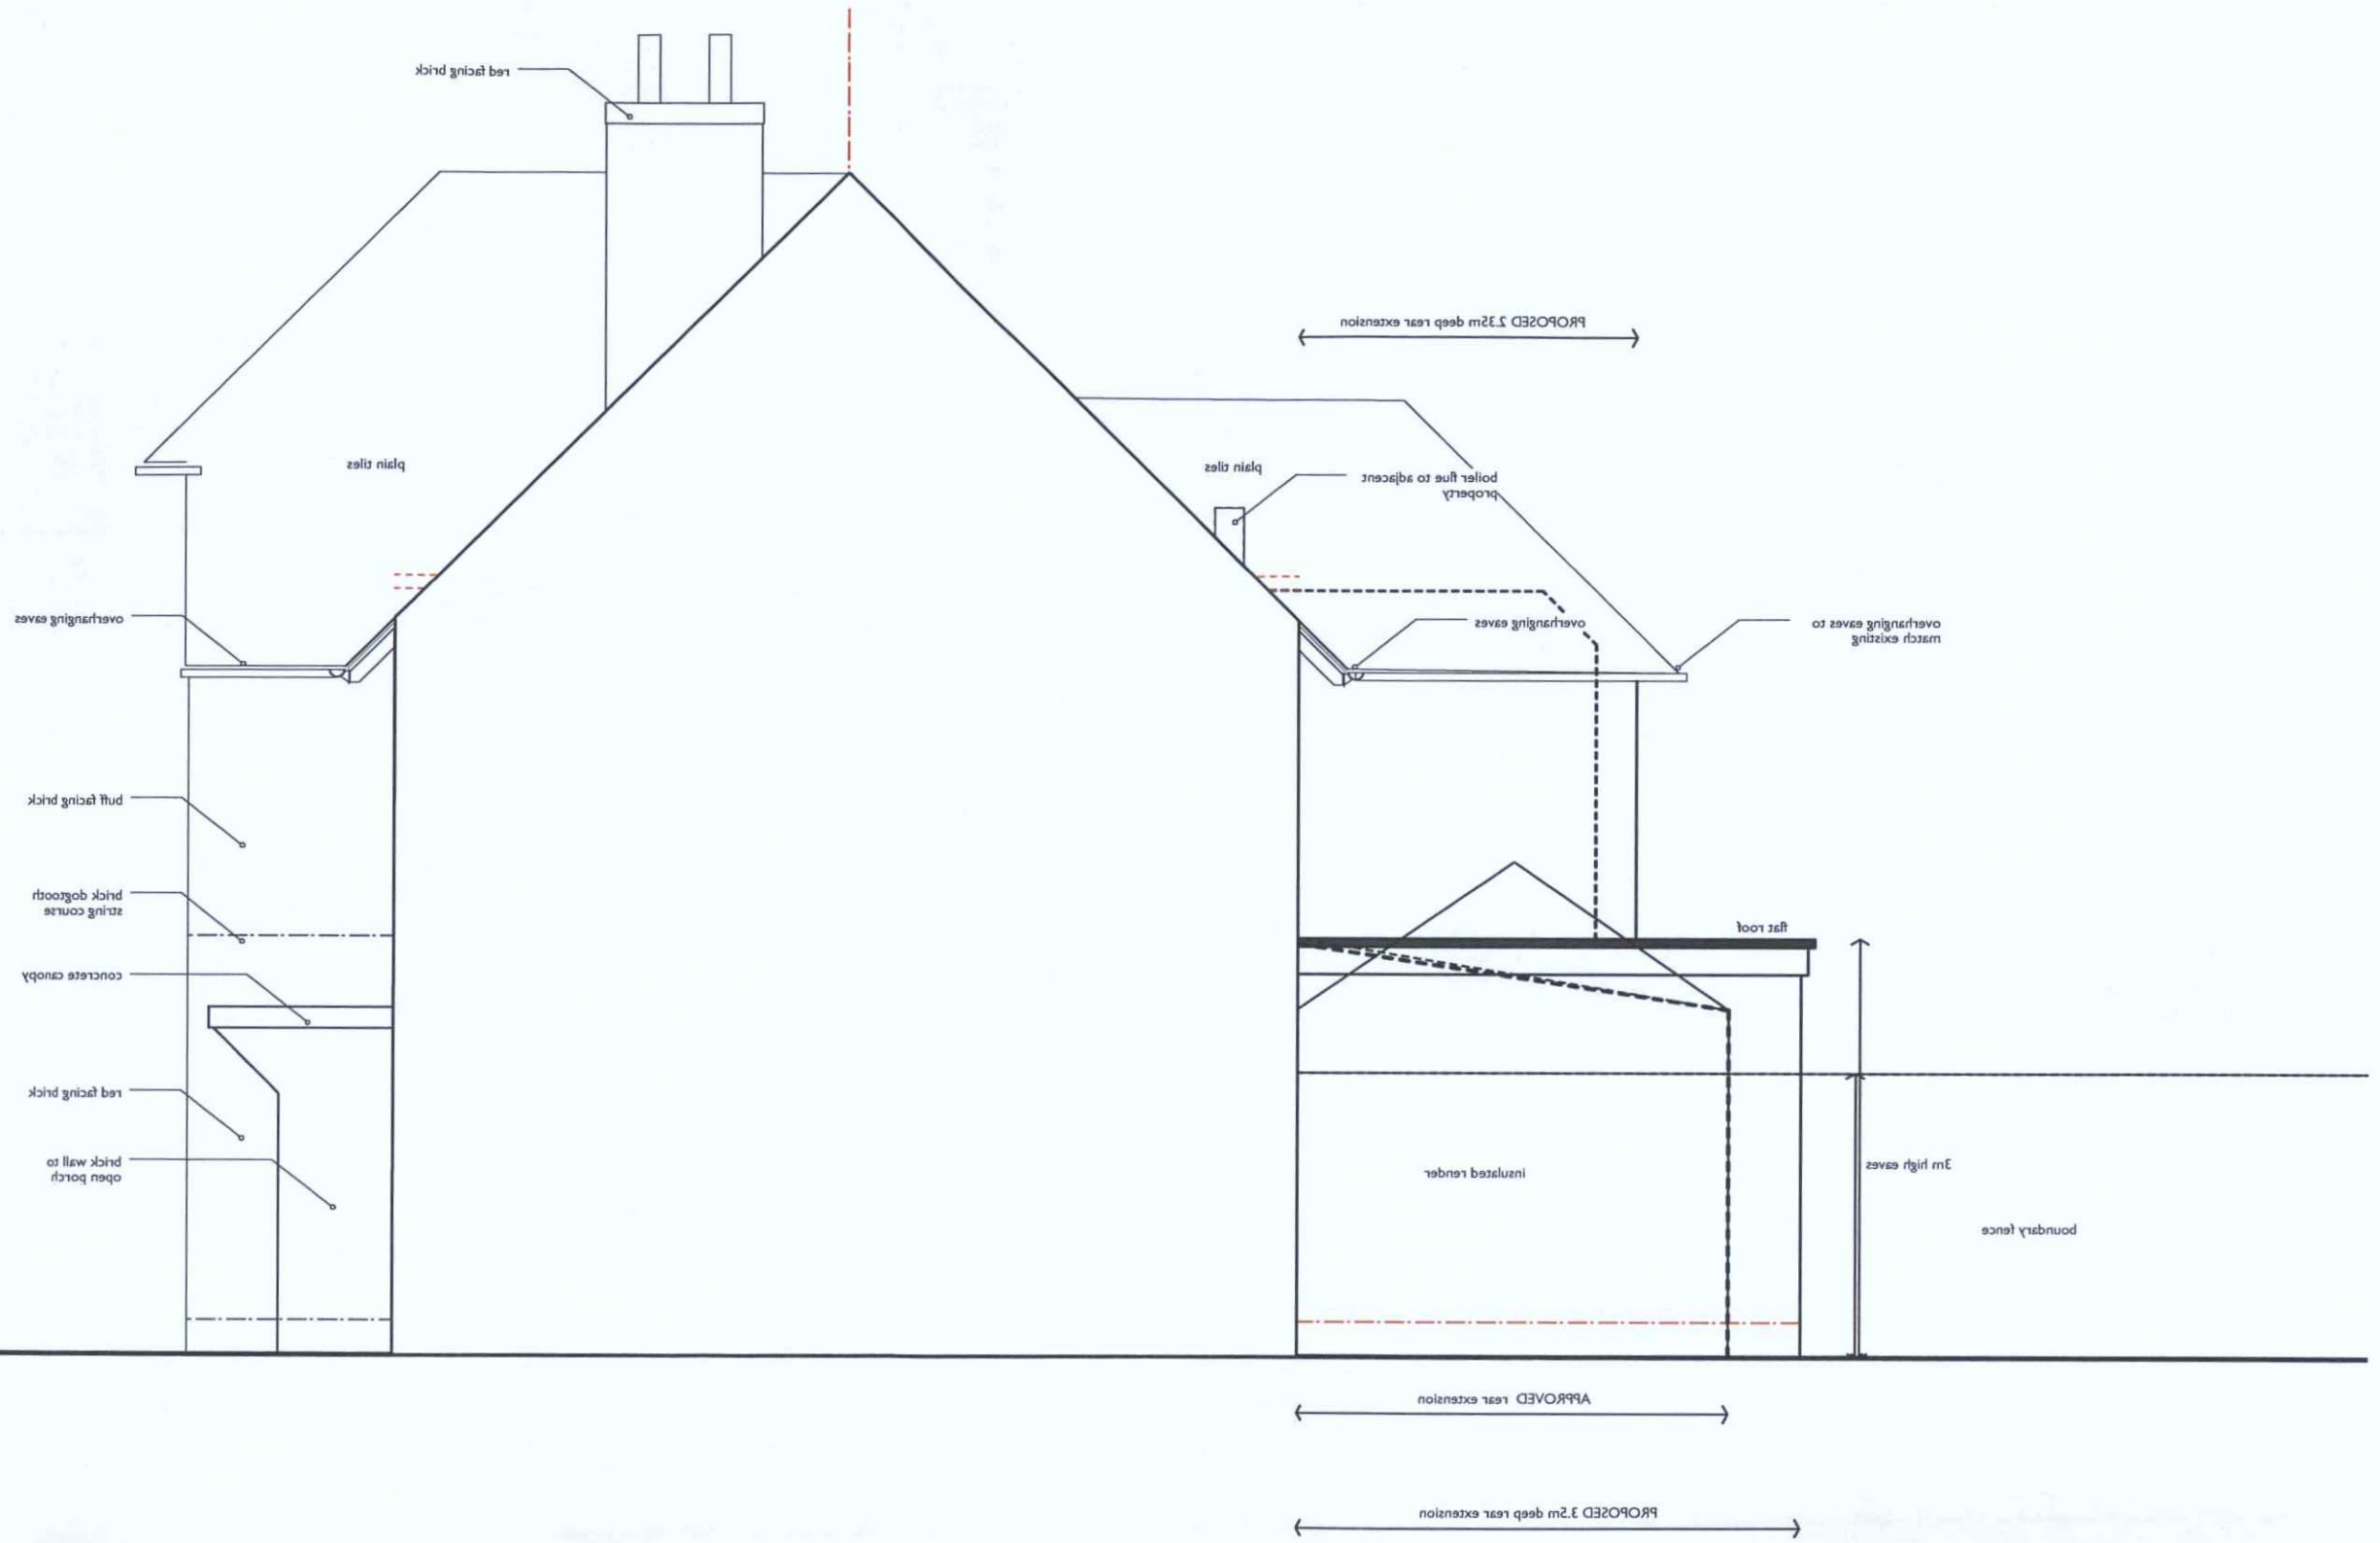

ADUR & WORTHING PLANNING SERVICES	
PLAN	AWDM/1825/17
DATE VALID	23 JAN 2018

AMENDMENT

notes:

key:

revisions:
FIRST ISSUE: 03.05.2017
a: 21.11.2017+ planning application
b: 28.11.2017+ planning substitution
c: 22.01.2018+ planning substitution

nb:architects+
UNIT FIVE level four south
new england house, new england street
Brighton, East Sussex, BN1 4GH
t :+44(0)1273 609609
mail@ nbarchitecture.com

drawing scale: 1/50 @A3
drawing number: **nb017:020c**
drawing name: side elevation: proposed
drawing status: planning
client: Dariusz Hajdecki
project + location: 43 Tower Road, Lancing BN15 9JR

side elevation: north east

0 1 2 3M