
Site Location Plan
Transair Building, Cecil Pashley Way, Shoreham-by-Sea, BN43 5PA

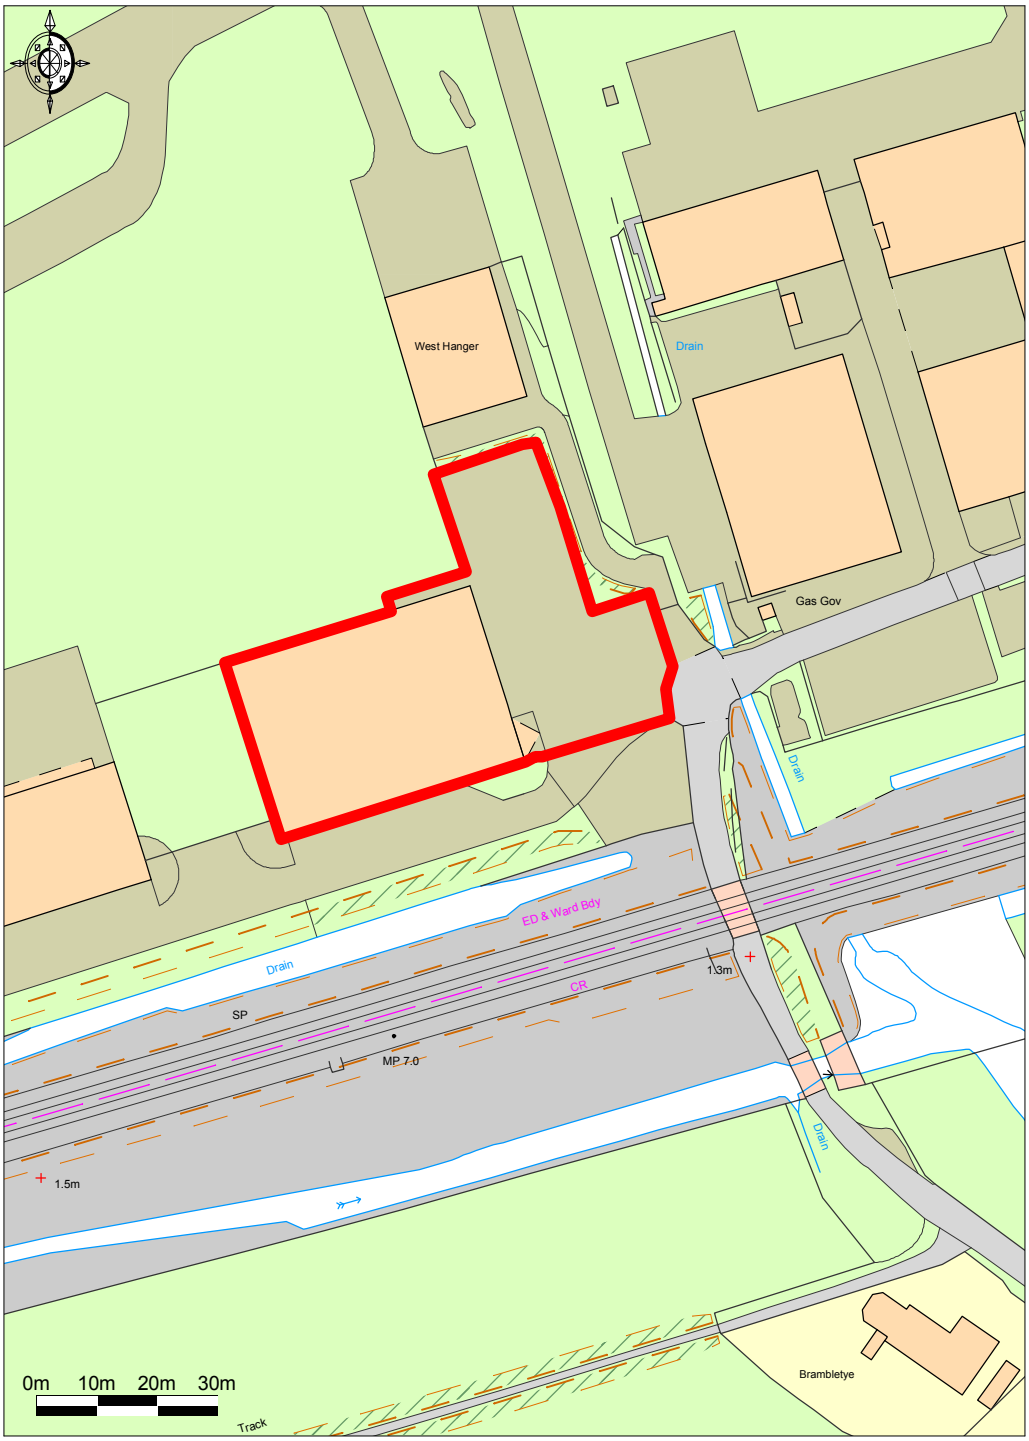

Promap®
LANDMARK INFORMATION GROUP

Ordnance Survey © Crown Copyright 2018. All rights reserved.
Licence number 100022432. Plotted Scale - **1:1250**

Paper Size: A4
Scale: 1:1250