Proposed

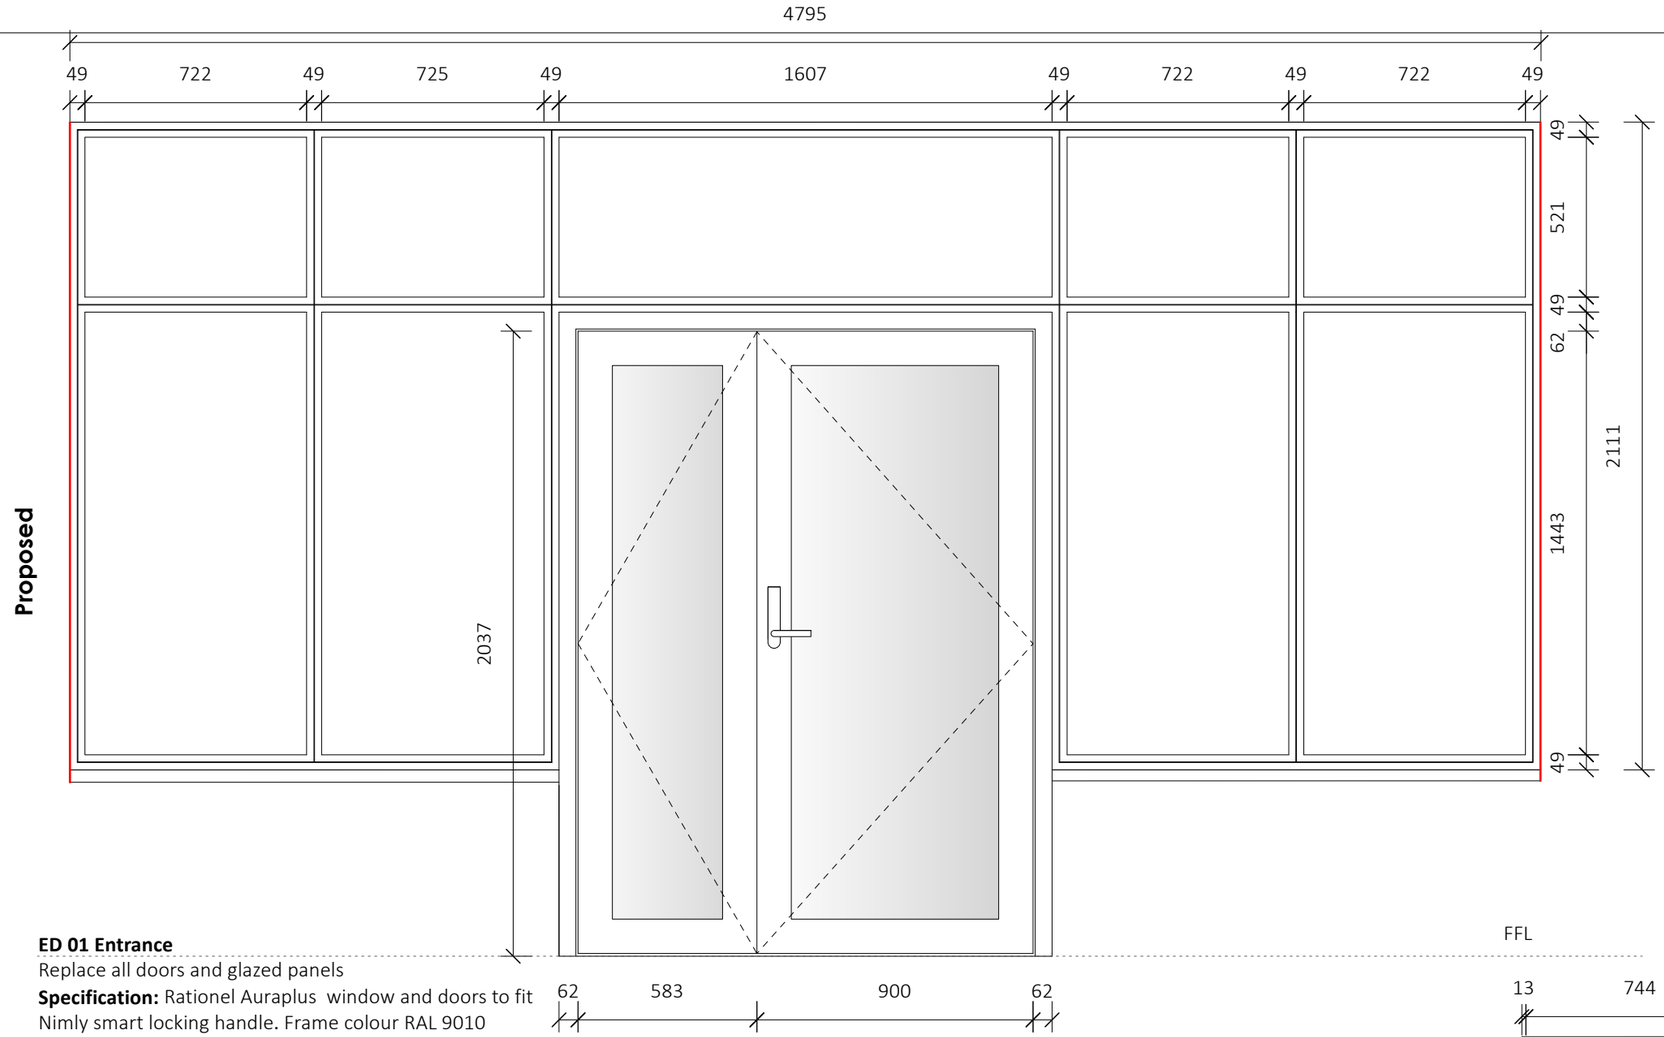

ED 01 Entrance

Replace all doors and glazed panels

Specification: Rationel Auraplus window and doors to fit Nimly smart locking handle. Frame colour RAL 9010 white.

For section details see drawing FC 34

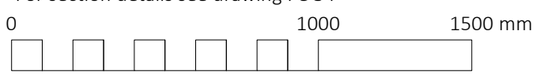

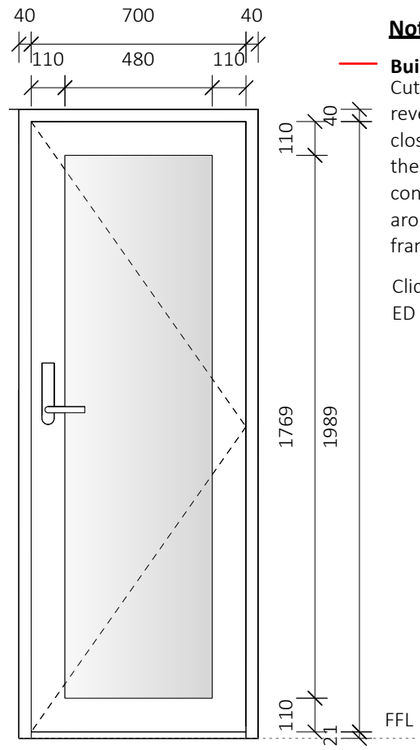

ED 03 Kitchen

Replace external door

White uPVC triple glazed door to match adjacent window.

For section details see drawings FC 27

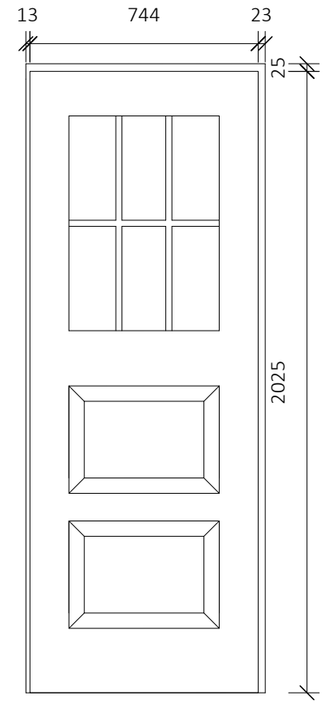

Existing

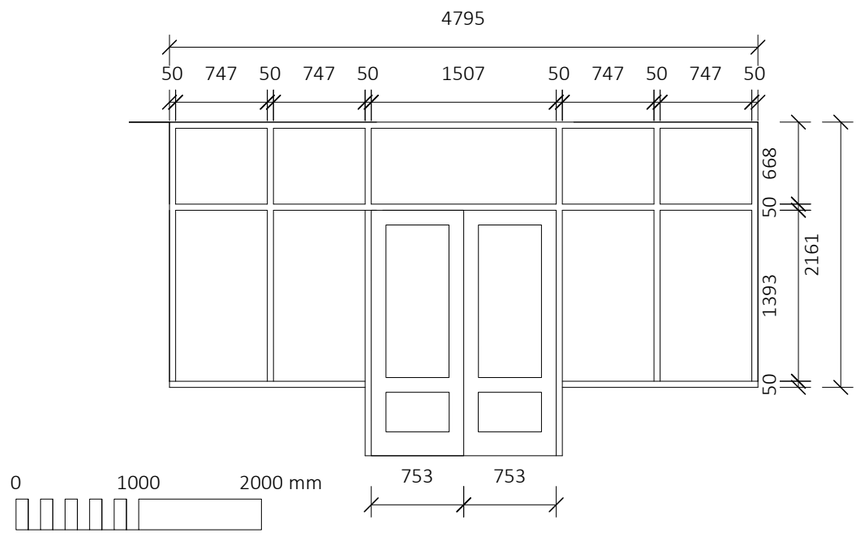

Notes

Building work in connection: Cut out cavity brick closing reveals and insulated cavity closers installed, to eliminate the thermal bridge - cold conducted through brick work around insulated window frames

Click vent (trickle vent) for ED 01 eq 3500mm²

Revision Notes Date

eskay architects
62 Parkside
Shoreham-by-Sea
BN43 6HA
Tel: 07745 654 556

project
Friends Meeting House BN11 5DR

drawing
Proposed Door Schedule -Rationel

ref	dwg no.	rev
FC	33	-

scale	size	date
1:20/1:50	A3	Dec 2024

status
-