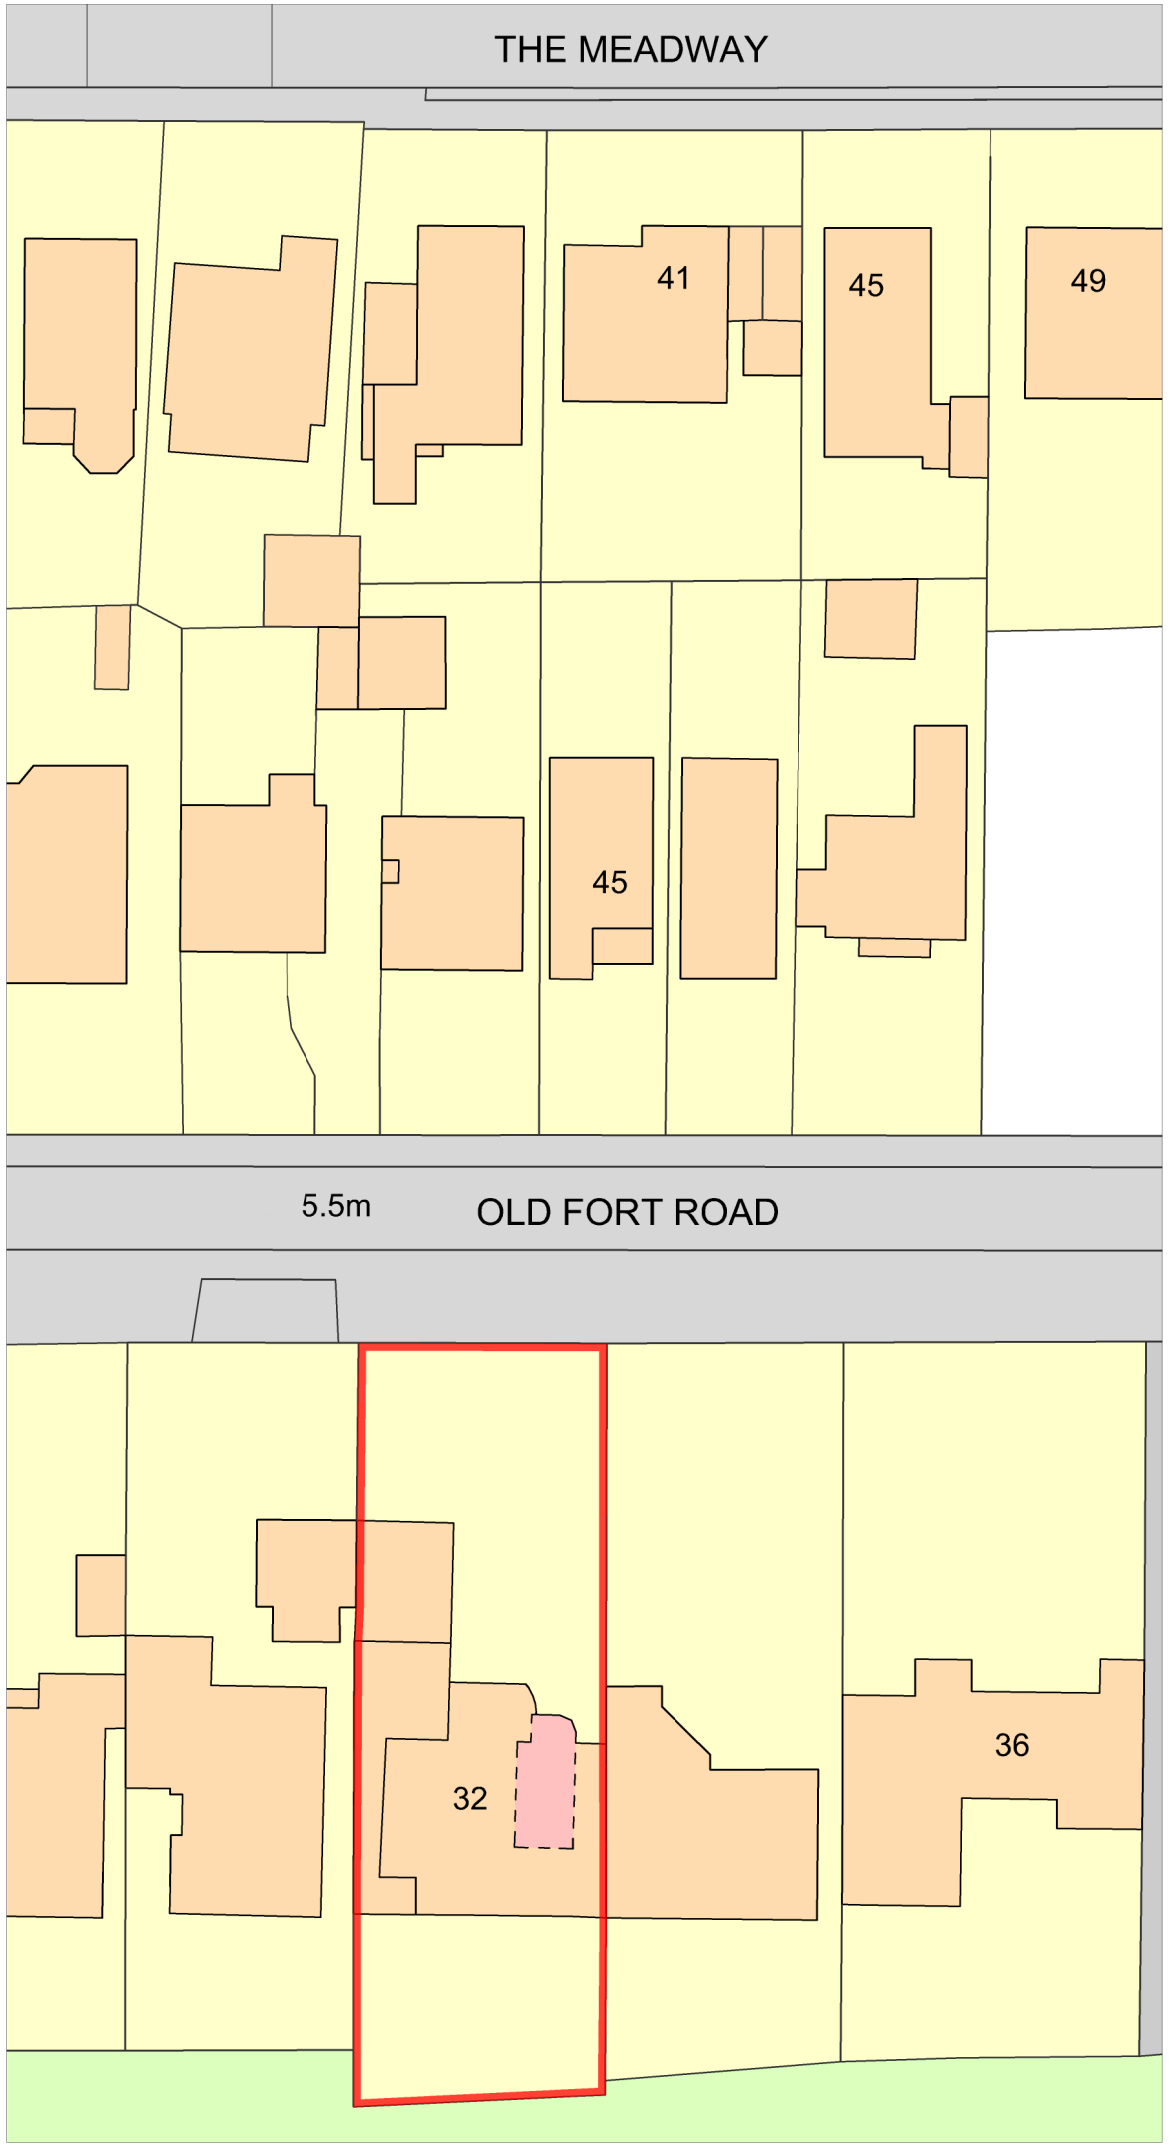

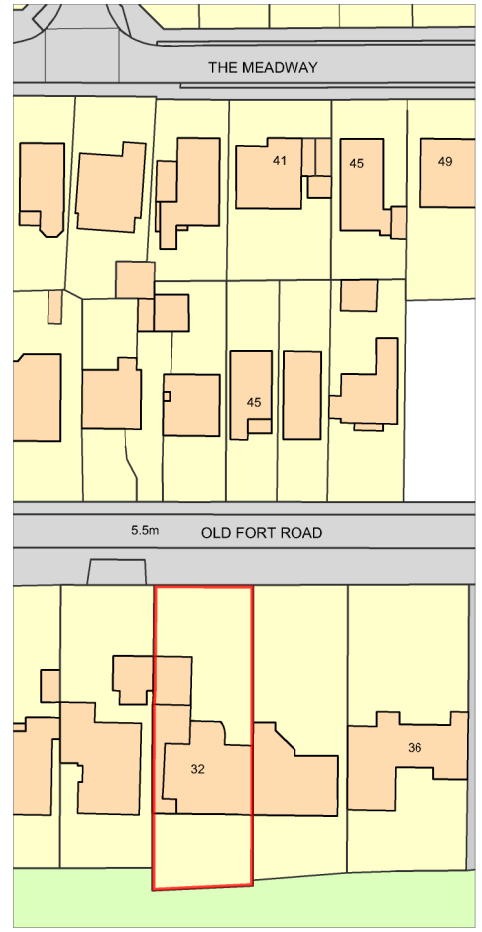

Site location plan
Scale 1:1250 @A3

0m 10m 20m 30m 40m 50m

Proposed block plan scale 1:500 @A3

0m 5m 10m 15m 20m 25m 30m 35m 40m 45m 50m

Planning issue

A 131224 Second road name added

rev. | date

No dimensions to be scaled from this drawing. Any dimensions shown on the drawing should be checked on site.

This drawing has been produced for Planning purposes only and should not be used as a Technical or Building Regulations drawing and must not be used for Construction purposes in any way.

This drawing is copyright and should not be reproduced without the permission of the Architects.

client
Mr.A.Hill

project
32 Old Fort Road
Shoreham-By-Sea

drawing
Block & Site Location Plans

scale Shown@A3 date Oct 2024 drawn nm

2d St Johns Road
Hove, East Sussex
BN3 2FB

tel: 01273 203230
email:info@taarchitects.co.uk

Turner Associates
Architects and Planning Consultants

TA 1563 /01 rev. A