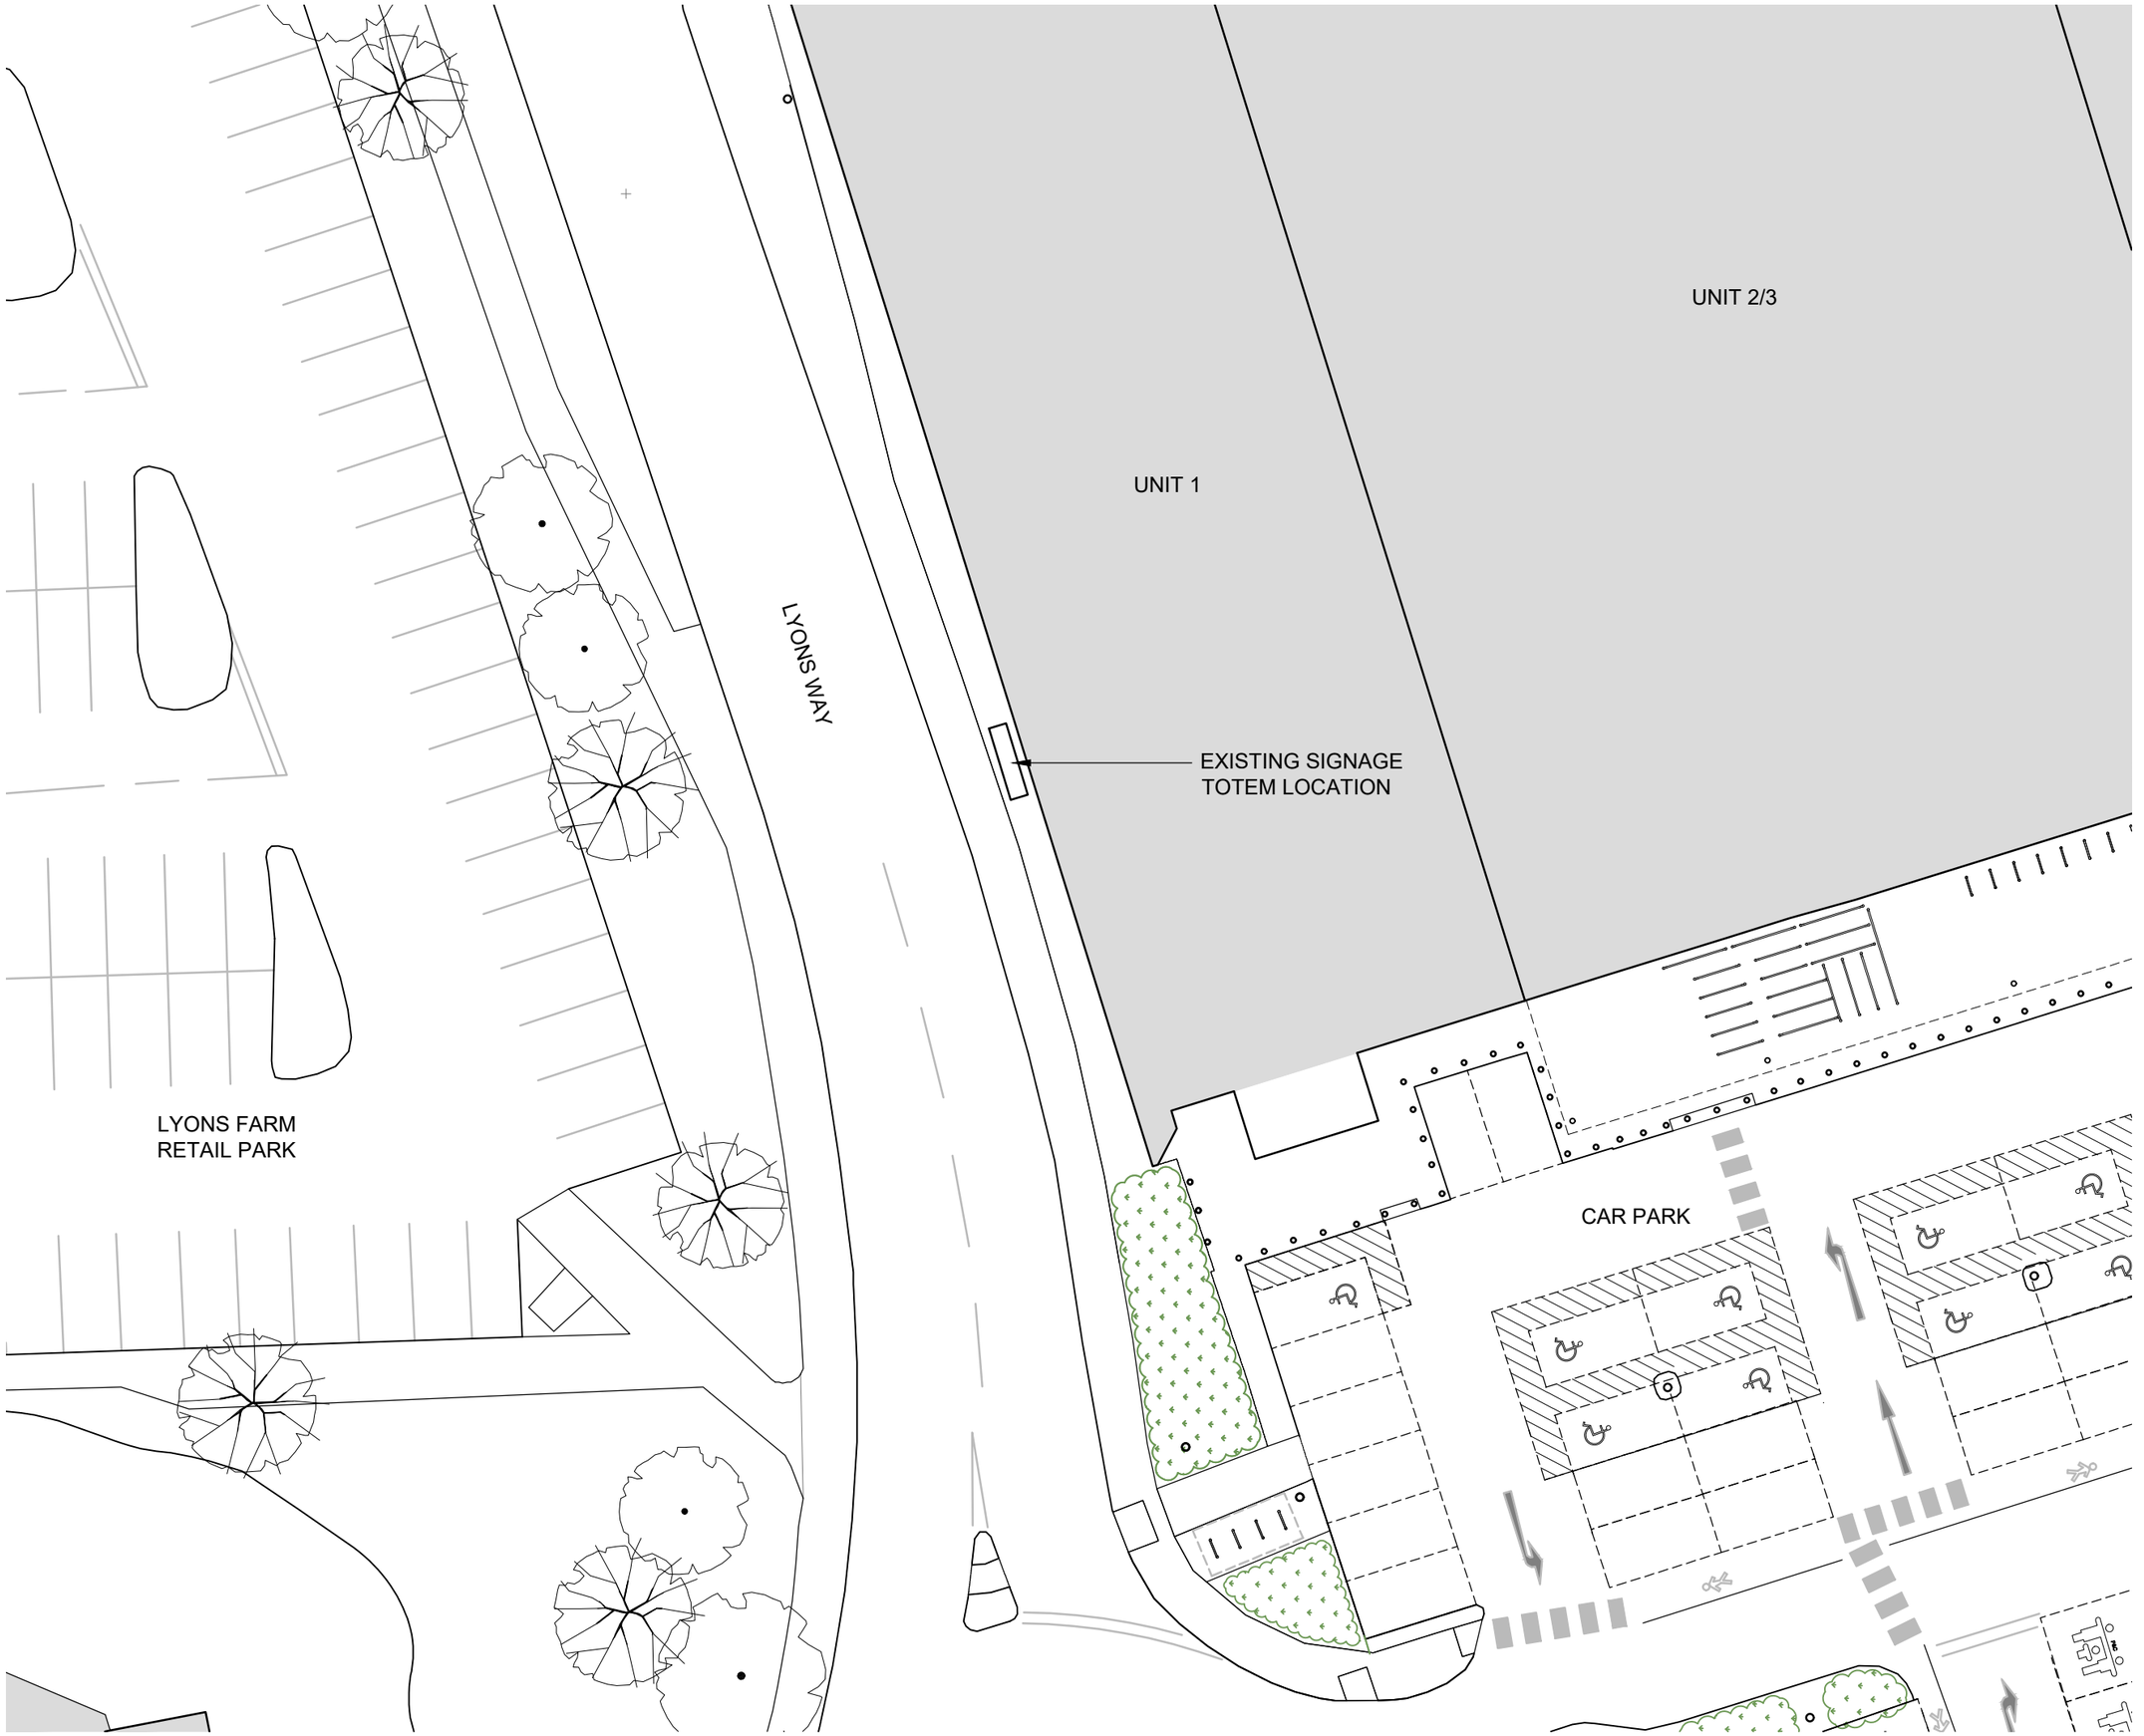

© Mountford Pigott LLP 2025 Reproduction in whole or in part by any means is prohibited without the prior permission of Mountford Pigott LLP.

This drawing is only to the stated scale if it is printed correctly. MPLLP cannot accept responsibility for the incorrect scaling of drawings printed by third parties.

All dimensions are in mm unless otherwise stated.

If this drawing forms part of an application for planning permission on behalf of the applicant named below, it shall not be used for any other purpose without the express permission of Mountford Pigott LLP.

This drawing may incorporate information from other professionals. Mountford Pigott LLP cannot accept responsibility for the integrity and accuracy of such information.

This drawing is not suitable for construction. Design development is required in order to comply with Building Regulations requirements.

LIST OF INFORMANTS :

OS MAP LICENCE CM-1498603-1681-010525
TOPOGRAPHICAL SURVEY 38311_T_REV0
-
-
-

REVISIONS	DATE	DRN	REV
ISSUED FOR PLANNING	07.05.25	MW	P01

North

0 2m 4m 6m 8m 10m

MountfordPigott

DOWNLANDS RETAIL PARK WORTHING

NORTHERN TOTEM SITE PLAN

PROJECT	ORIGINATOR	VOLUME	TYPE	NUMBER	REVISION
2227	MP	SG	DR	X002	P01

1:250 @ A3 05.25
DRAWN BY MW